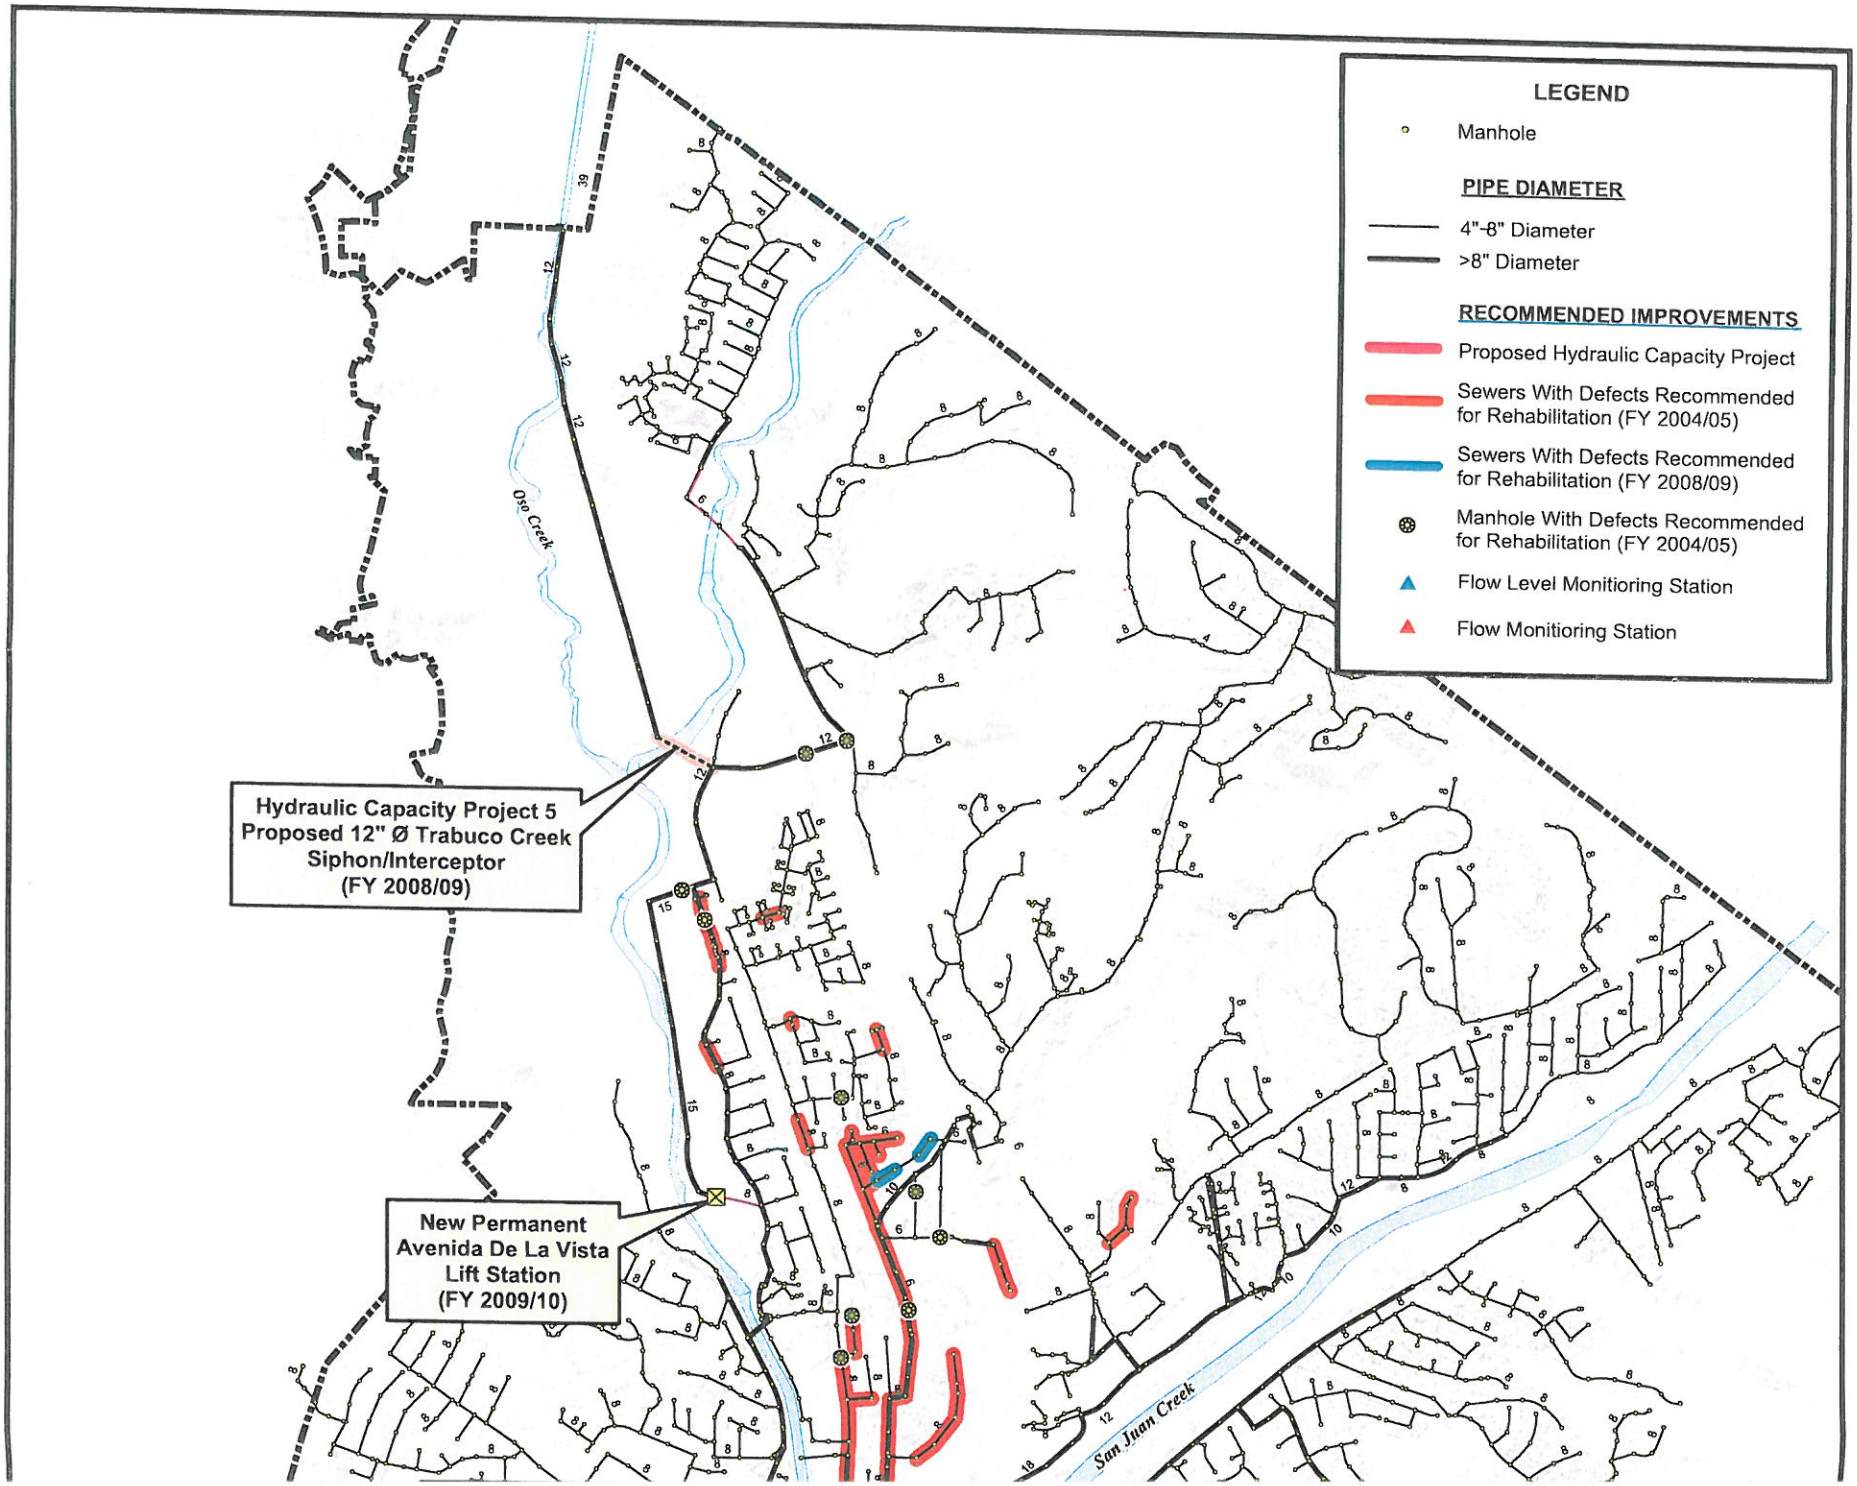
LEGEND
Manhole
PIPE DIAMETER
4"-8" Diameter
>8" Diameter
RECOMMENDED IMPROVEMENTS
Proposed Hydraulic Capacity Project
Sewers With Defects Recommended for Rehabilitation (FY 2004/05)
Sewers With Defects Recommended for Rehabilitation (FY 2008/09)
Manhole With Defects Recommended for Rehabilitation (FY 2004/05)
Flow Level Monitioring Station
Flow Monitioring Station
Hydraulic Capacity Project 5
Proposed 12" Ø Trabuco Creek
Siphon/Interceptor
(FY 2008/09)
New Permanent
Avenida De La Vista
Lift Station
(FY 2009/10)
Oso Creek
San Juan Creek