BY Ray Dippel DATE Feb. 1979 SUBJECT Street Center Control SHEET NO. 1 OF 5

CHKD. BY ELC DATE June 25, 1979 Monuments and Ties JOB NO. C75-19

TRACT NO. 9030

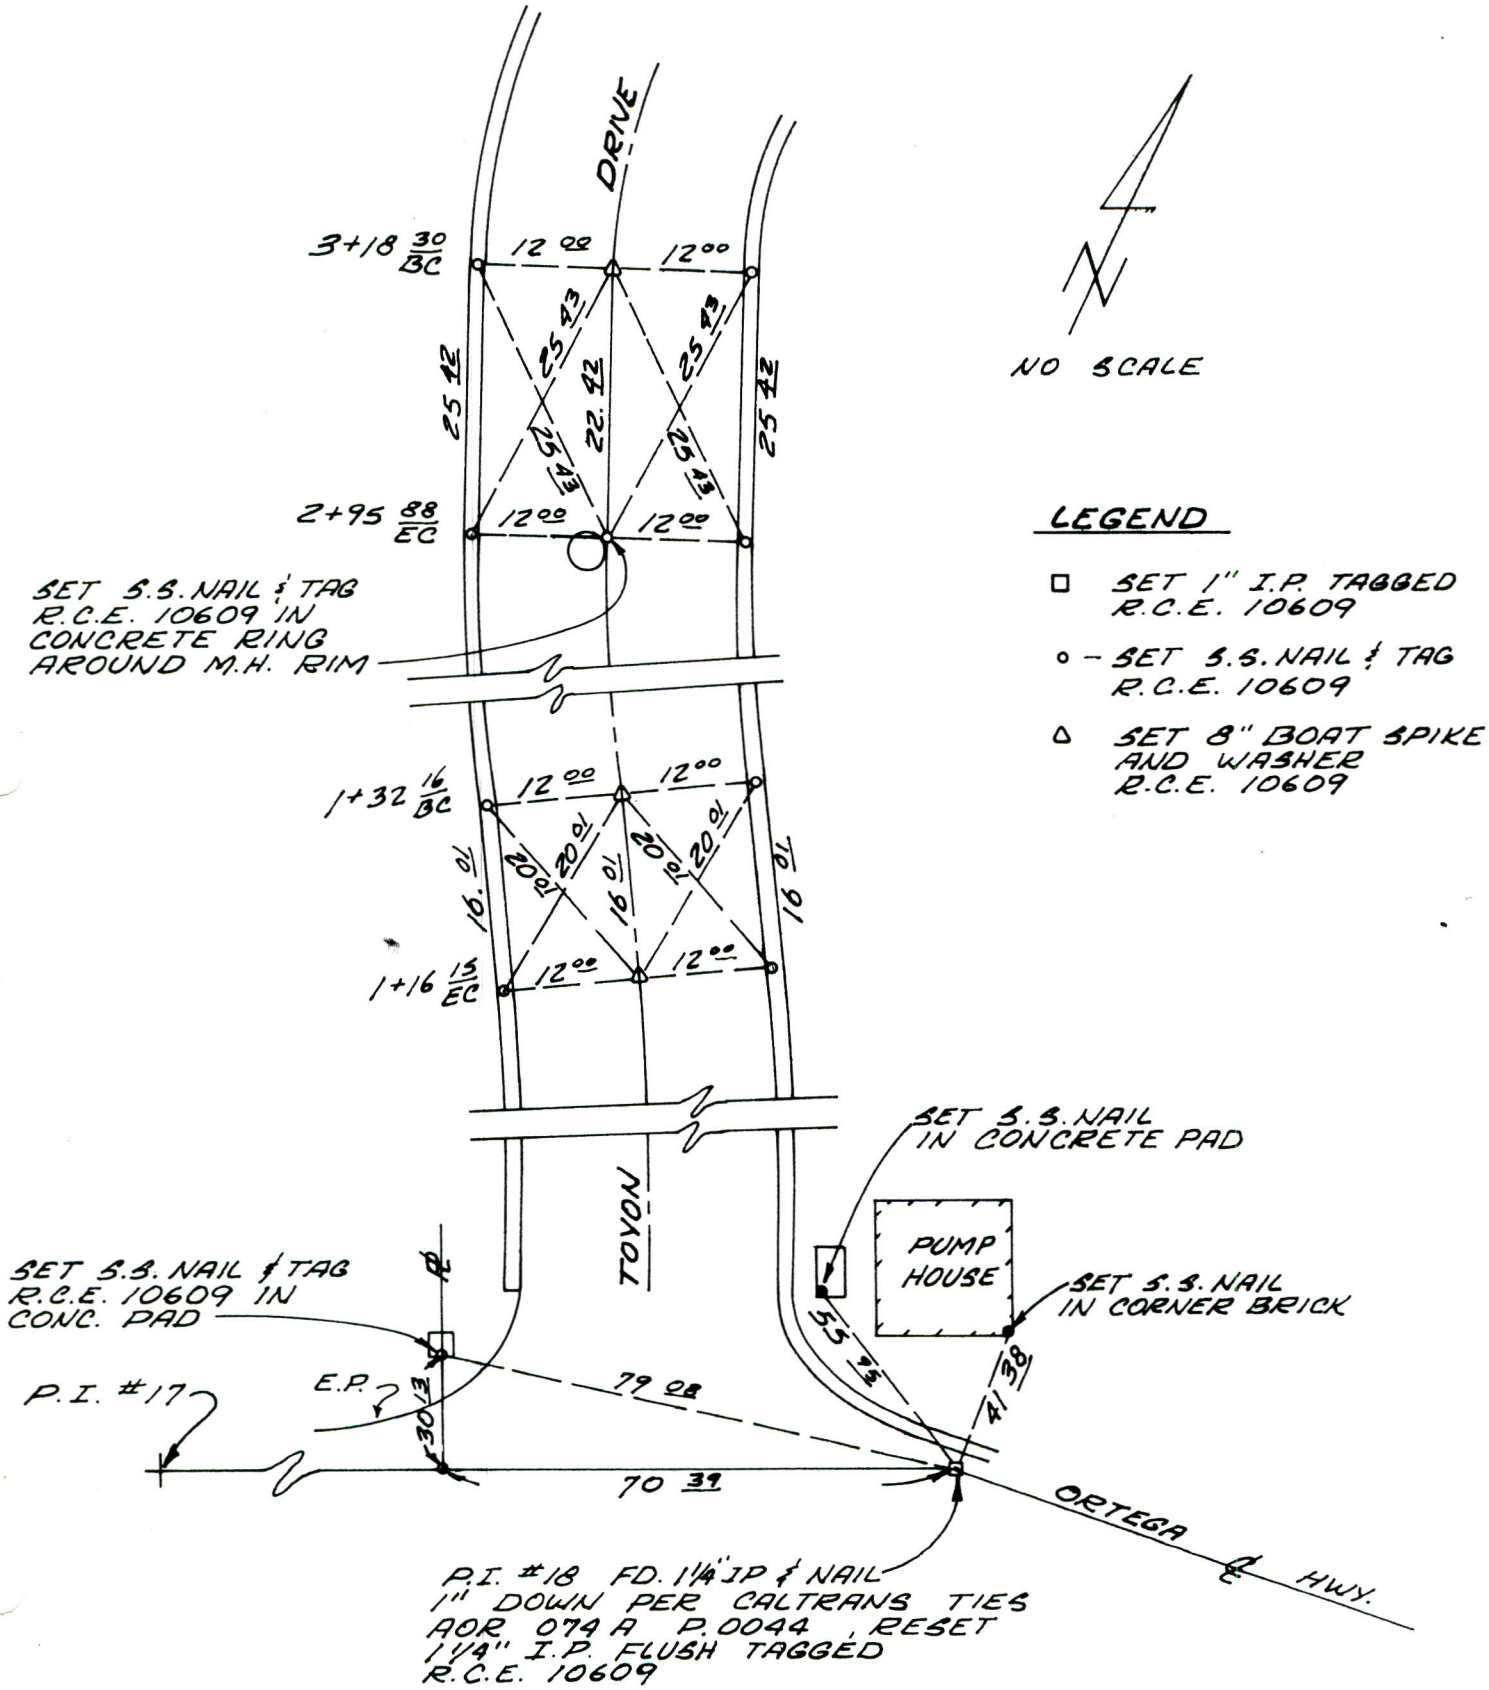

BY Ray Dippel DATE Feb. 1979 SUBJECT Street Center Control SHEET NO. 2 OF 5

CHKD. BY ELC DATE June 25, 1979 Monuments and Ties JOB NO. C75-19

TRACT NO. 9030

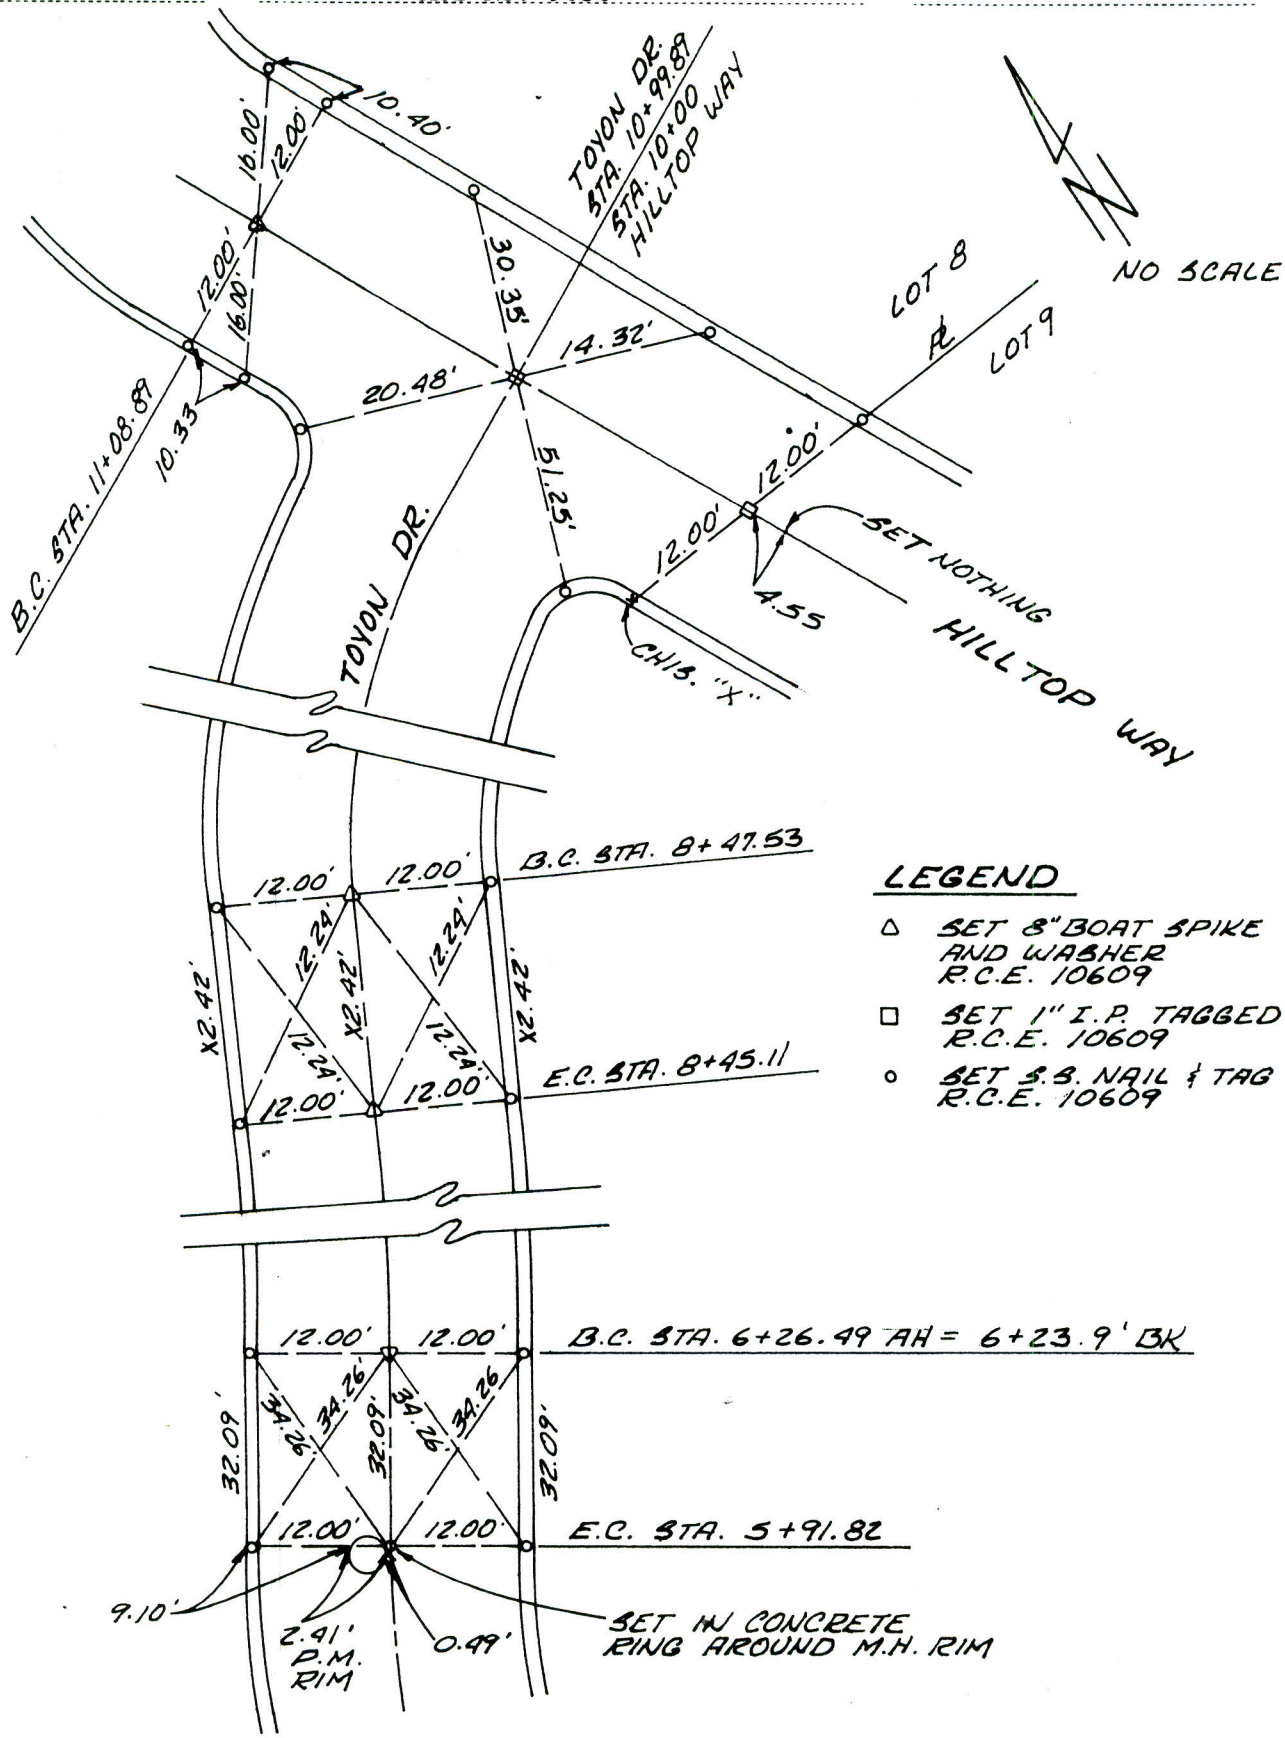

BY Ray Dippel DATE Feb. 1979 SUBJECT Street Center Control Monuments and Ties TRACT NO. 9030 SHEET NO. 3 OF 5

CHKD. BY ELC DATE June 25, 1979 JOB NO. C75-19

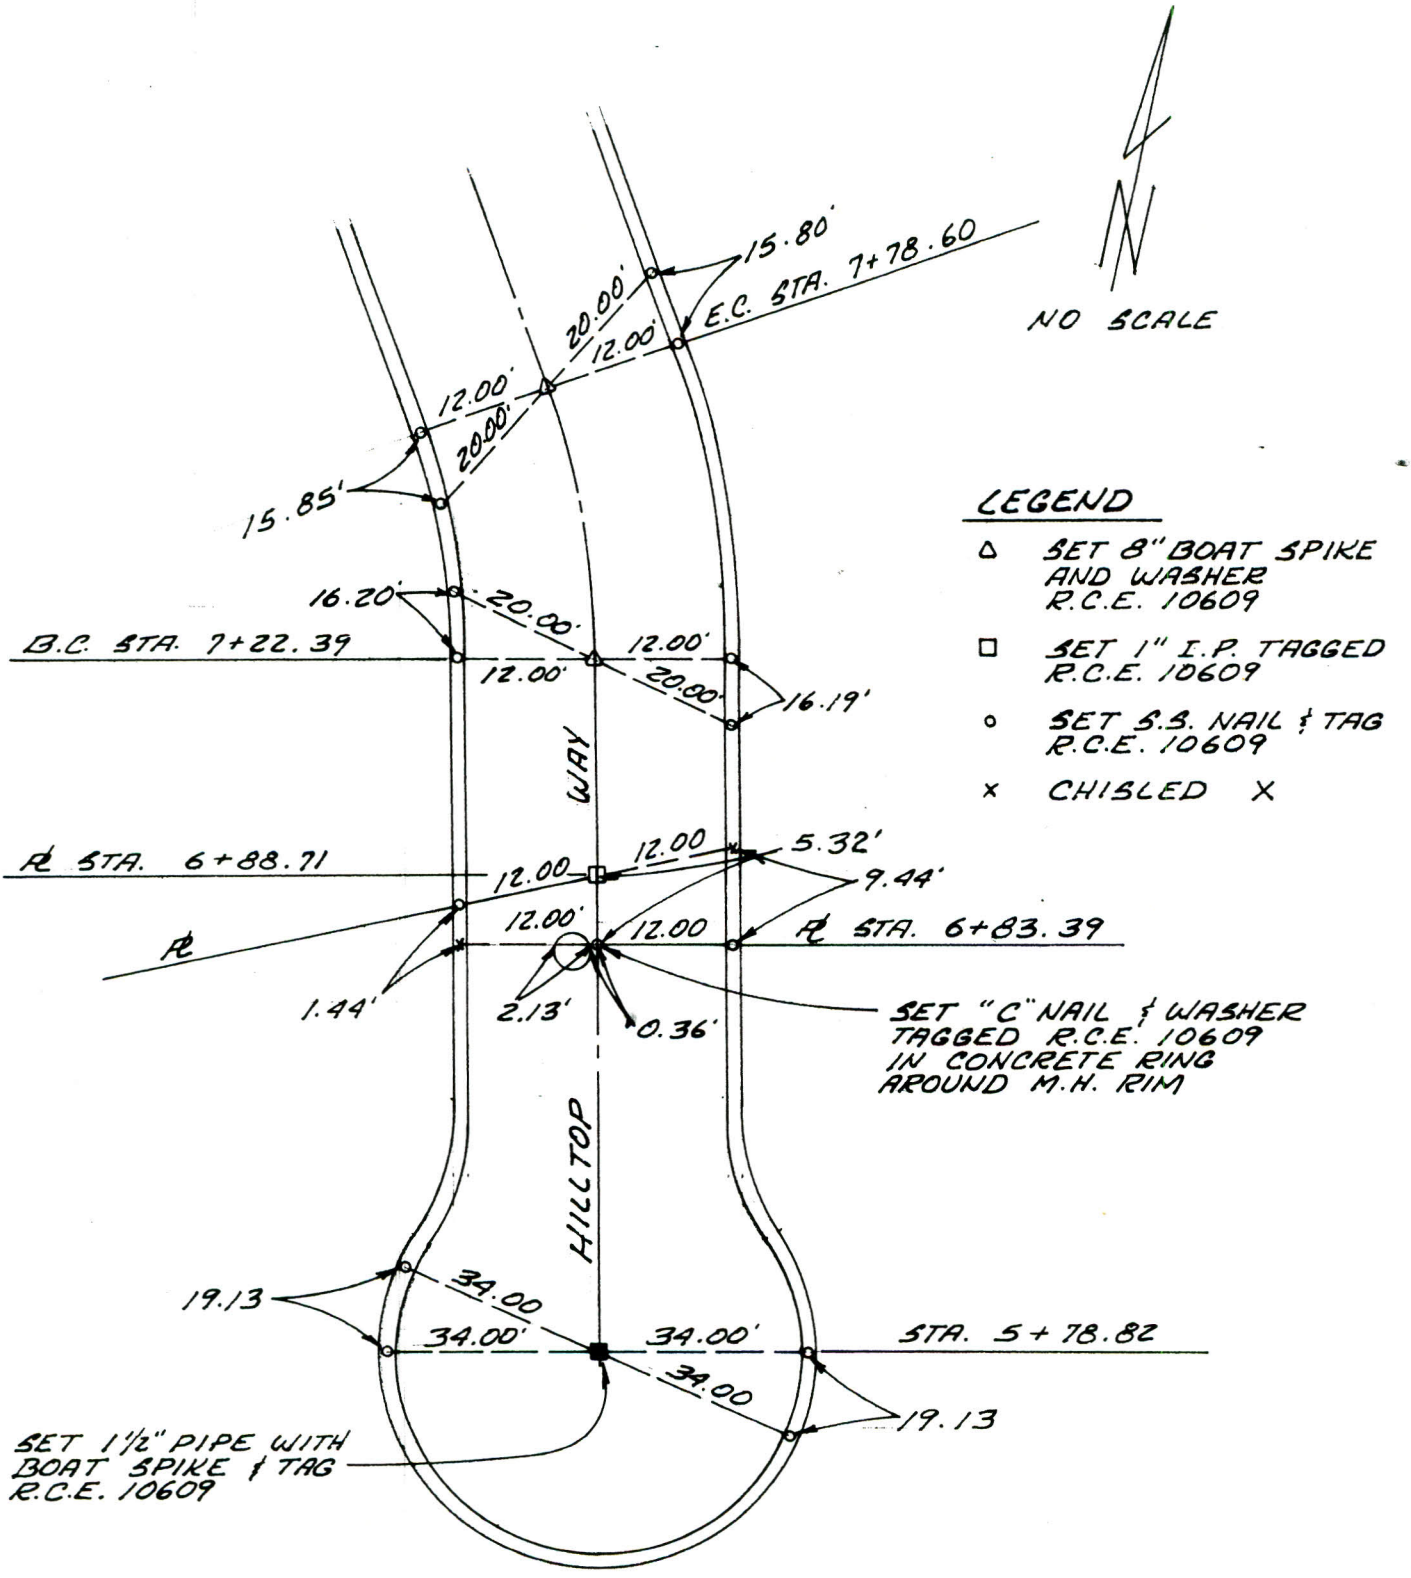

BY Ray Dippel DATE Feb. 1979 SUBJECT Street Center Control Monuments and Ties TRACT NO. 9030 SHEET NO. 4 OF 5

CHKD. BY ELC DATE June 25, 1979 JOB NO. C75-19

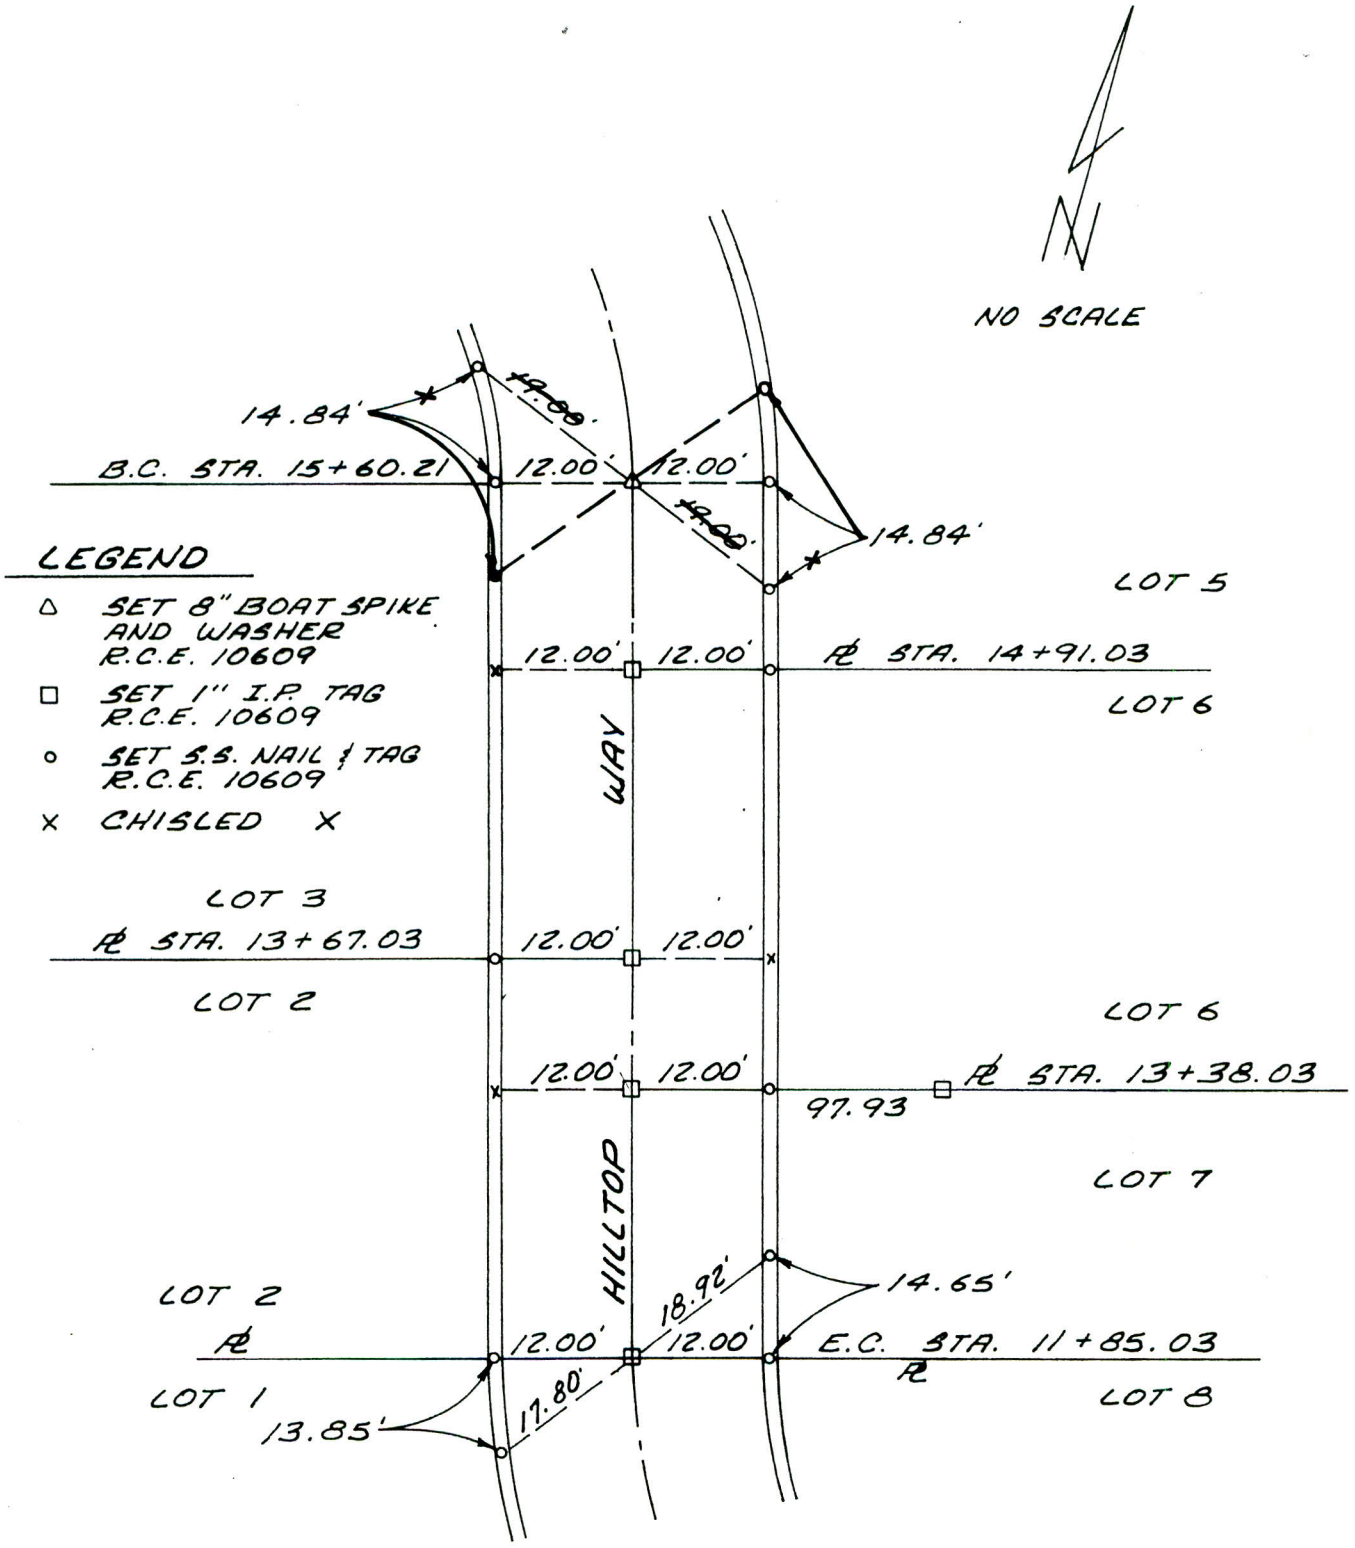

BY Ray Dippel DATE Feb. 1979 SUBJECT Street Center Control Monuments and Ties TRACT NO. 9030 SHEET NO. 5 OF 5

CHKD. BY FLC DATE June 25, 1979 JOB NO. C75-19

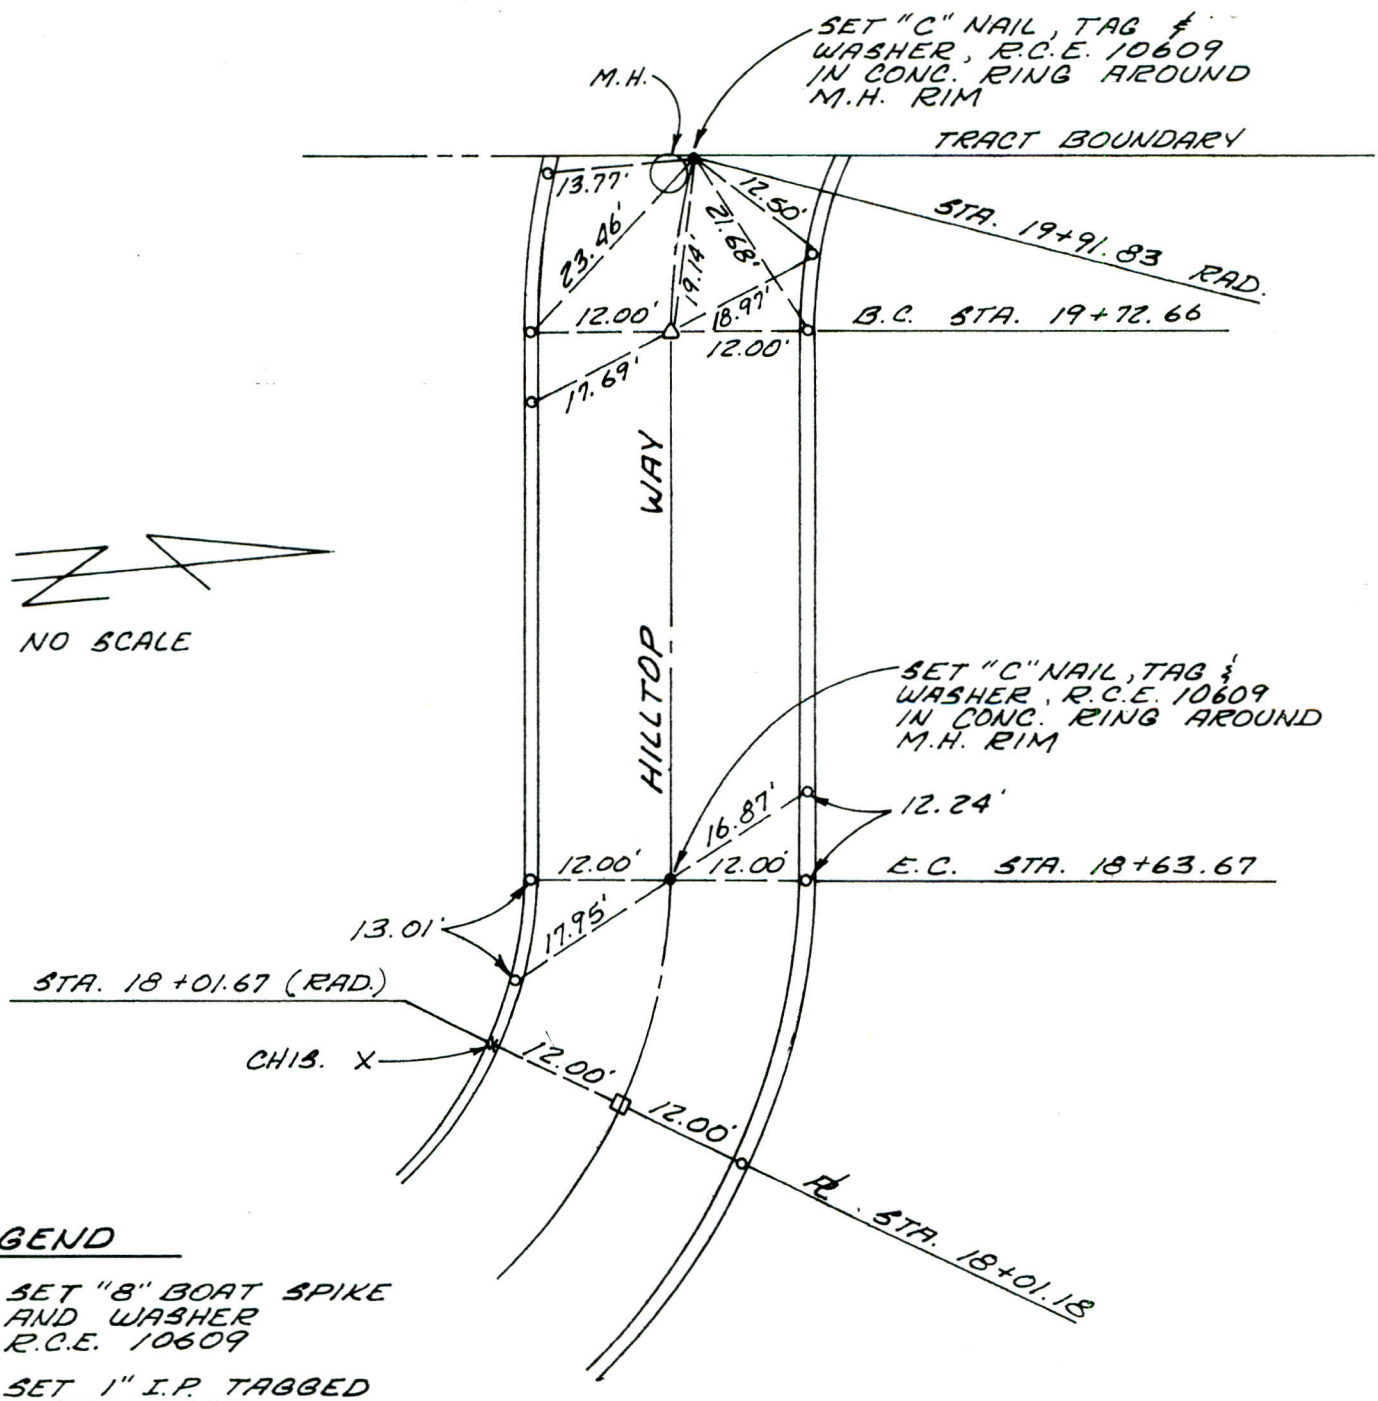

LEGEND

△ SET "8" BOAT SPIKE AND WASHER R.C.E. 10609

□ SET 1" I.P. TAGGED R.C.E. 10609

○ SET S.S. NAIL & TAG R.C.E. 10609