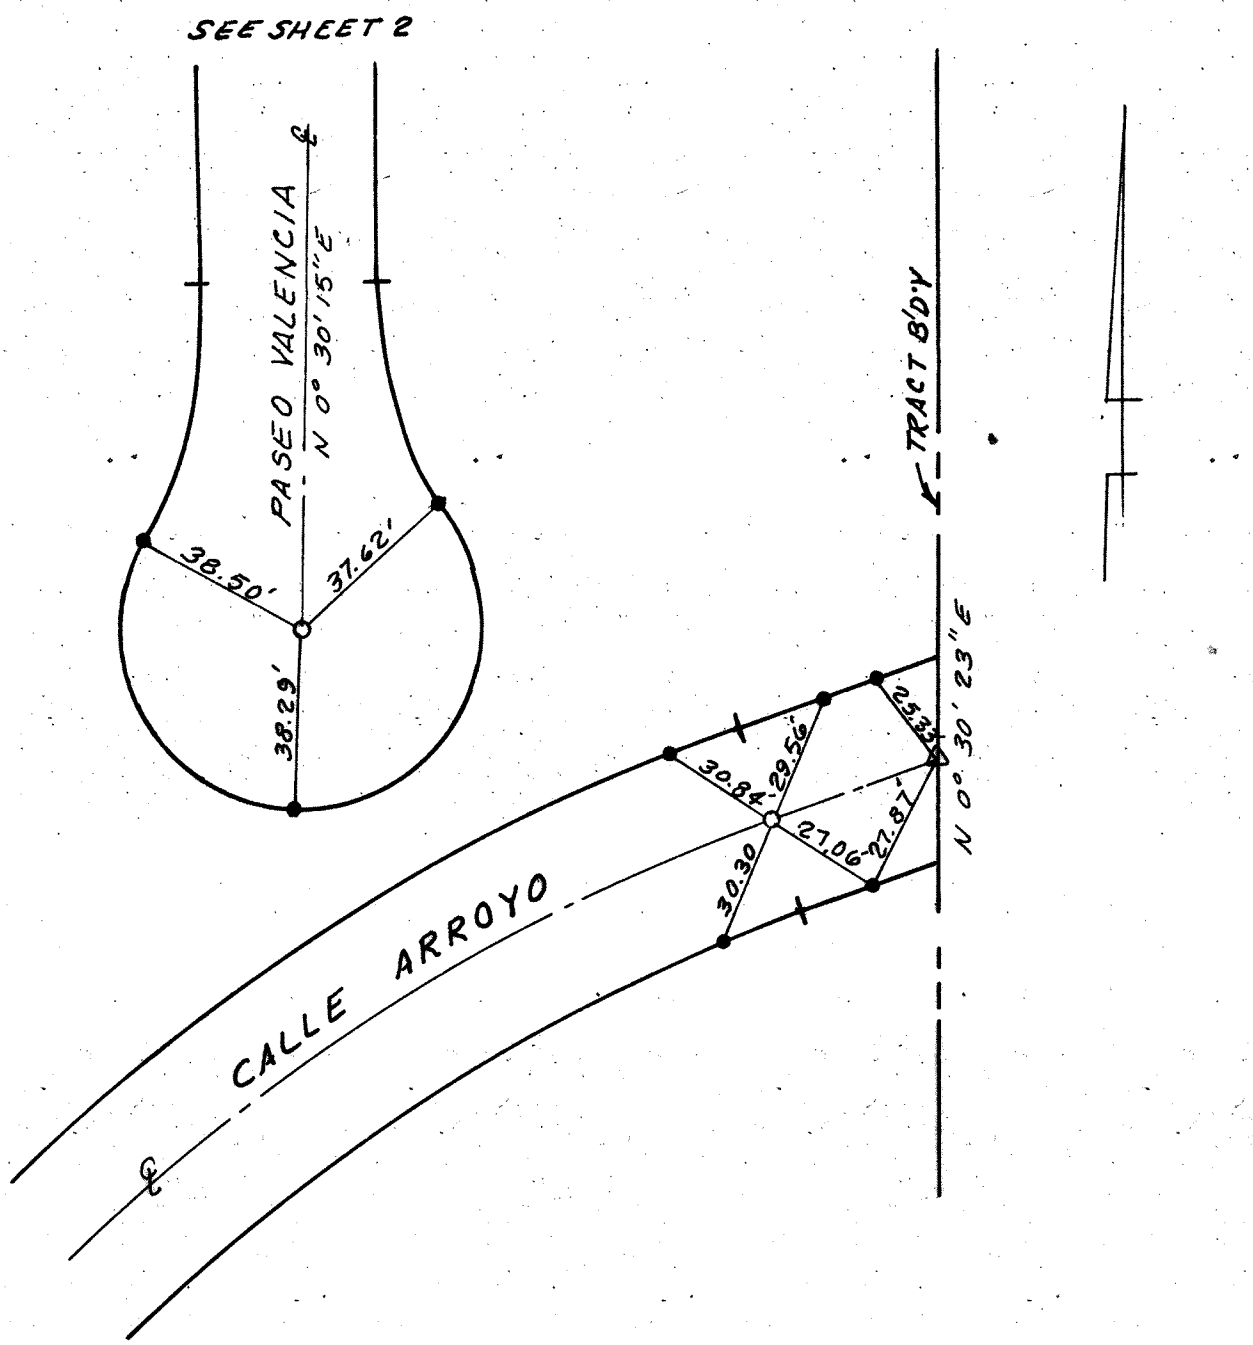

LEGEND

○ INDICATES SET 2" I.P. & TAG R.C.E 17377 IN SUBGRADE WITH SPIKE & WASHER STAMPED R.C.E. 17377 IN FINISH PAVEMENT.

● INDICATES LEAD & TACK & TAG RCE 17377 IN TOP OF CURB.

△ INDICATES SET 2" I.P. TAGGED RCE 17377 AT TRACT BOUNDARY

TRACT NO. 5126 STREET CENTERLINE TIES
SAN JUAN CAPISTRANO CALIFORNIA
SCALE 1"=40' JULY, 1977
VALLEY CONSULTANTS, INC. 20951 BROOKHURST ST. HUNTINGTON BEACH CA. 92646

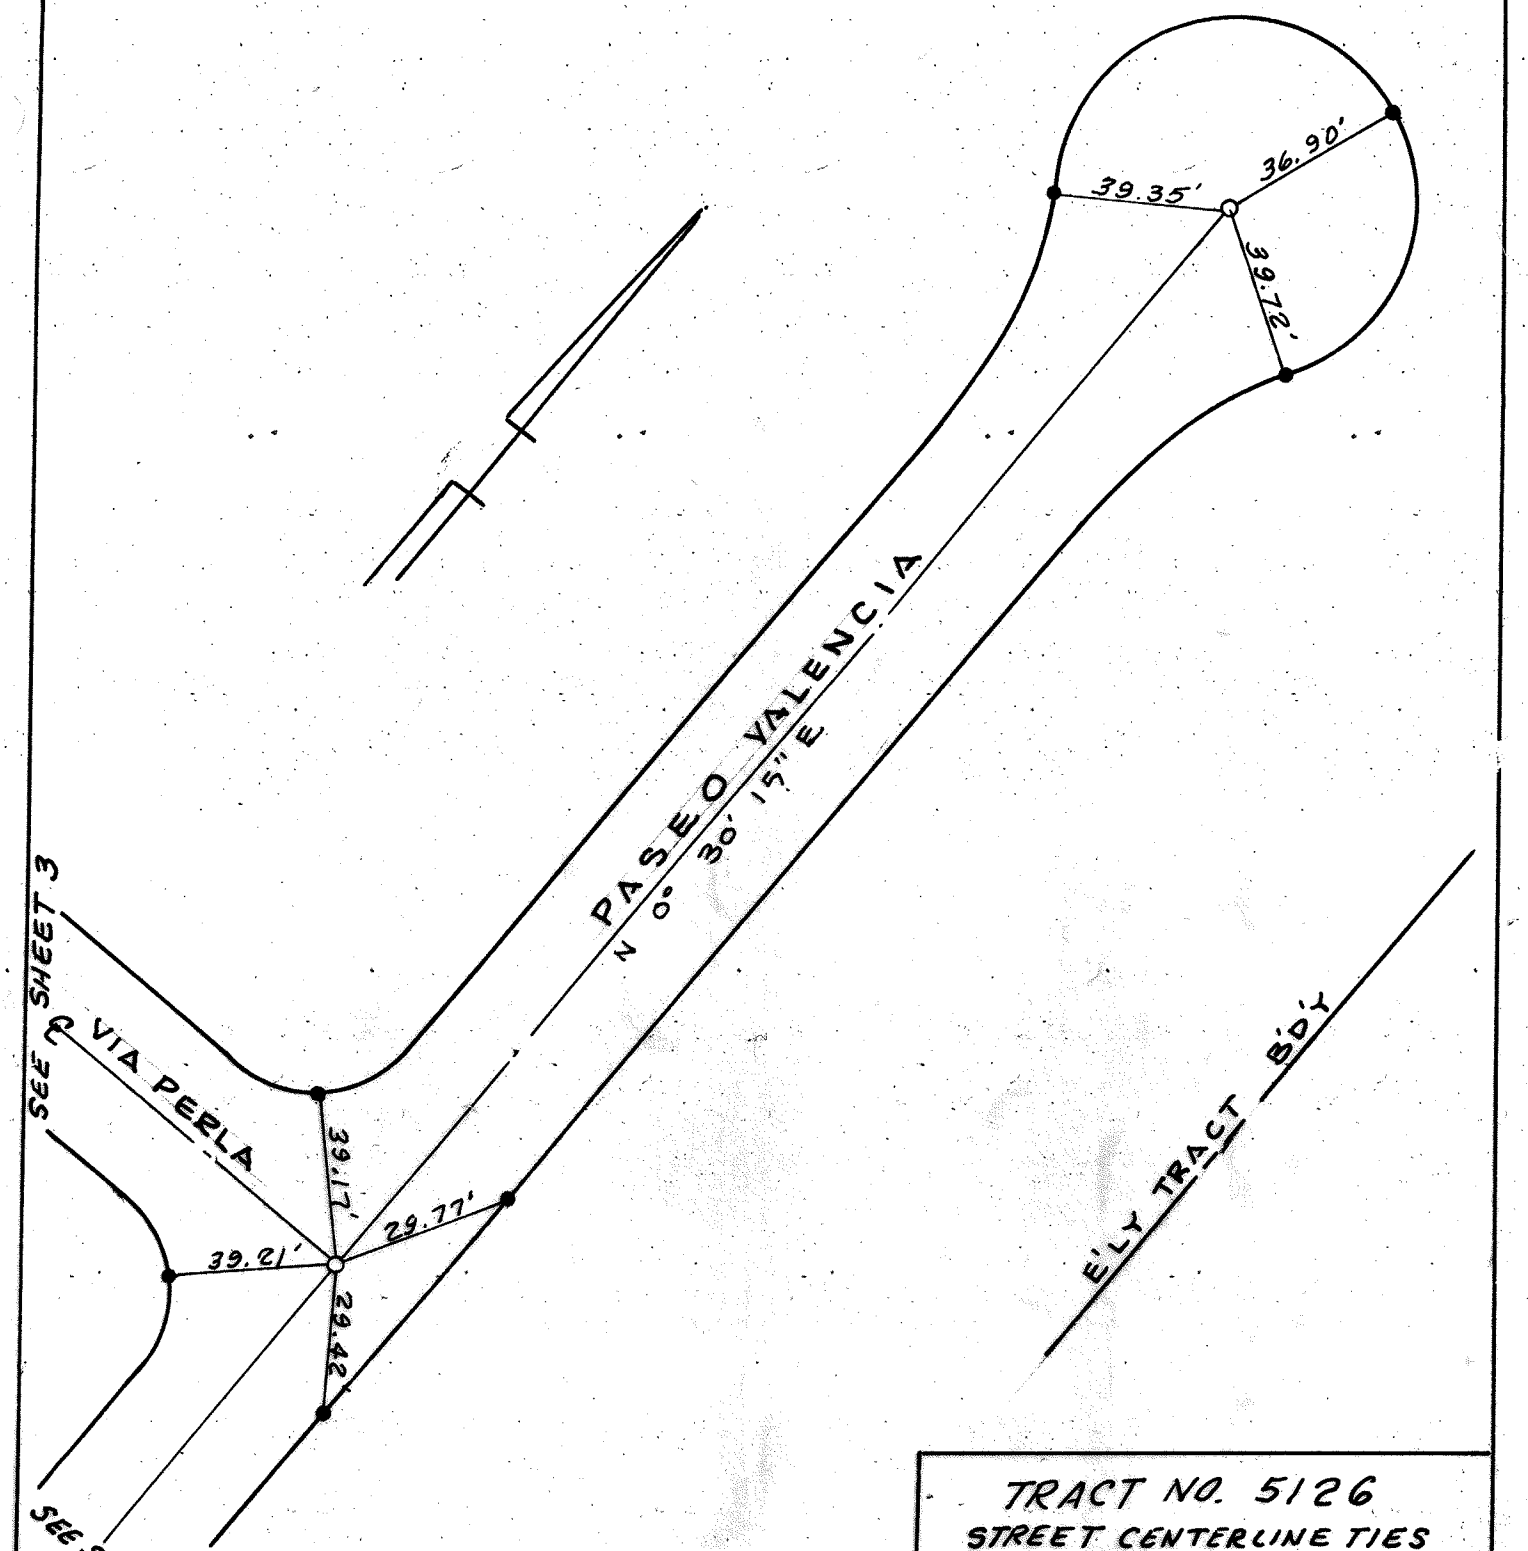

LEGEND

○ INDICATES SET 2" I.P. & TAG R.C.E 17377 IN SUBGRADE WITH SPIKE & WASHER STAMPED R.C.E 17377 IN FINISH PAVEMENT.

● INDICATES LEAD & TACK & TAG RCE 17377 IN TOP OF CURB.

TRACT NO. 5126 STREET CENTERLINE TIES
SAN JUAN CAPISTRANO CALIFORNIA
SCALE 1"=40' JULY, 1977
VALLEY CONSULTANTS, INC. 20951 BROOKHURST ST. HUNTINGTON BEACH, CA. 92646

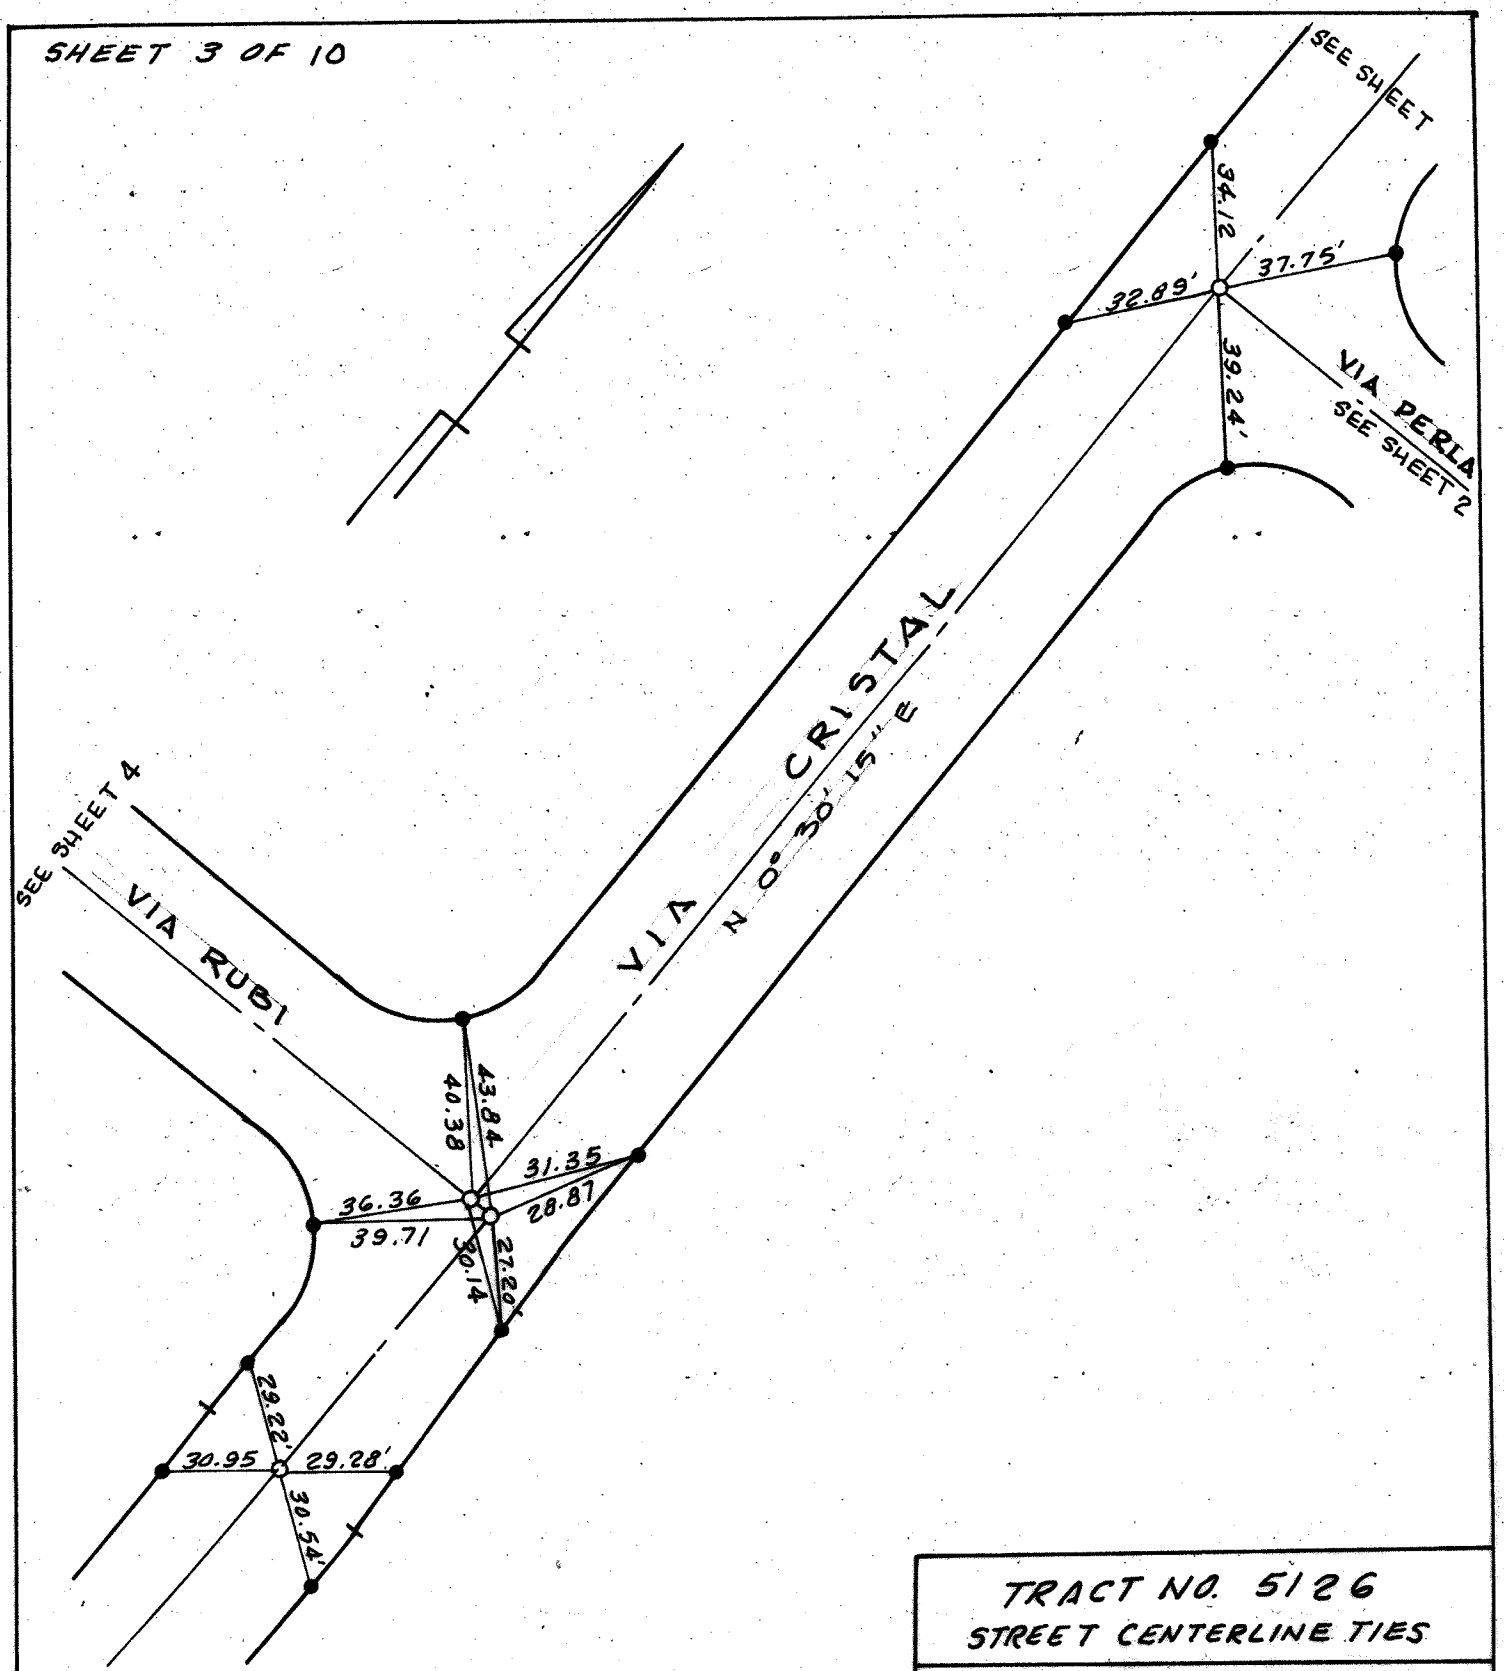

LEGEND

○ INDICATES SET 2" I.P. & TAG R.C.E. 17377 IN SUBGRADE WITH SPIKE & WASHER STAMPED R.C.E. 17377 IN FINISH PAVEMENT.

● INDICATES LEAD & TACK & TAG R.C.E. 17377 IN TOP OF CURB.

TRACT NO. 5126 STREET CENTERLINE TIES
SAN JUAN CAPISTRANO CALIFORNIA
SCALE 1"=40' JULY, 1977
VALLEY CONSULTANTS INC. 20951 BROOKHURST ST. HUNTINGTON BEACH, CA. 92646

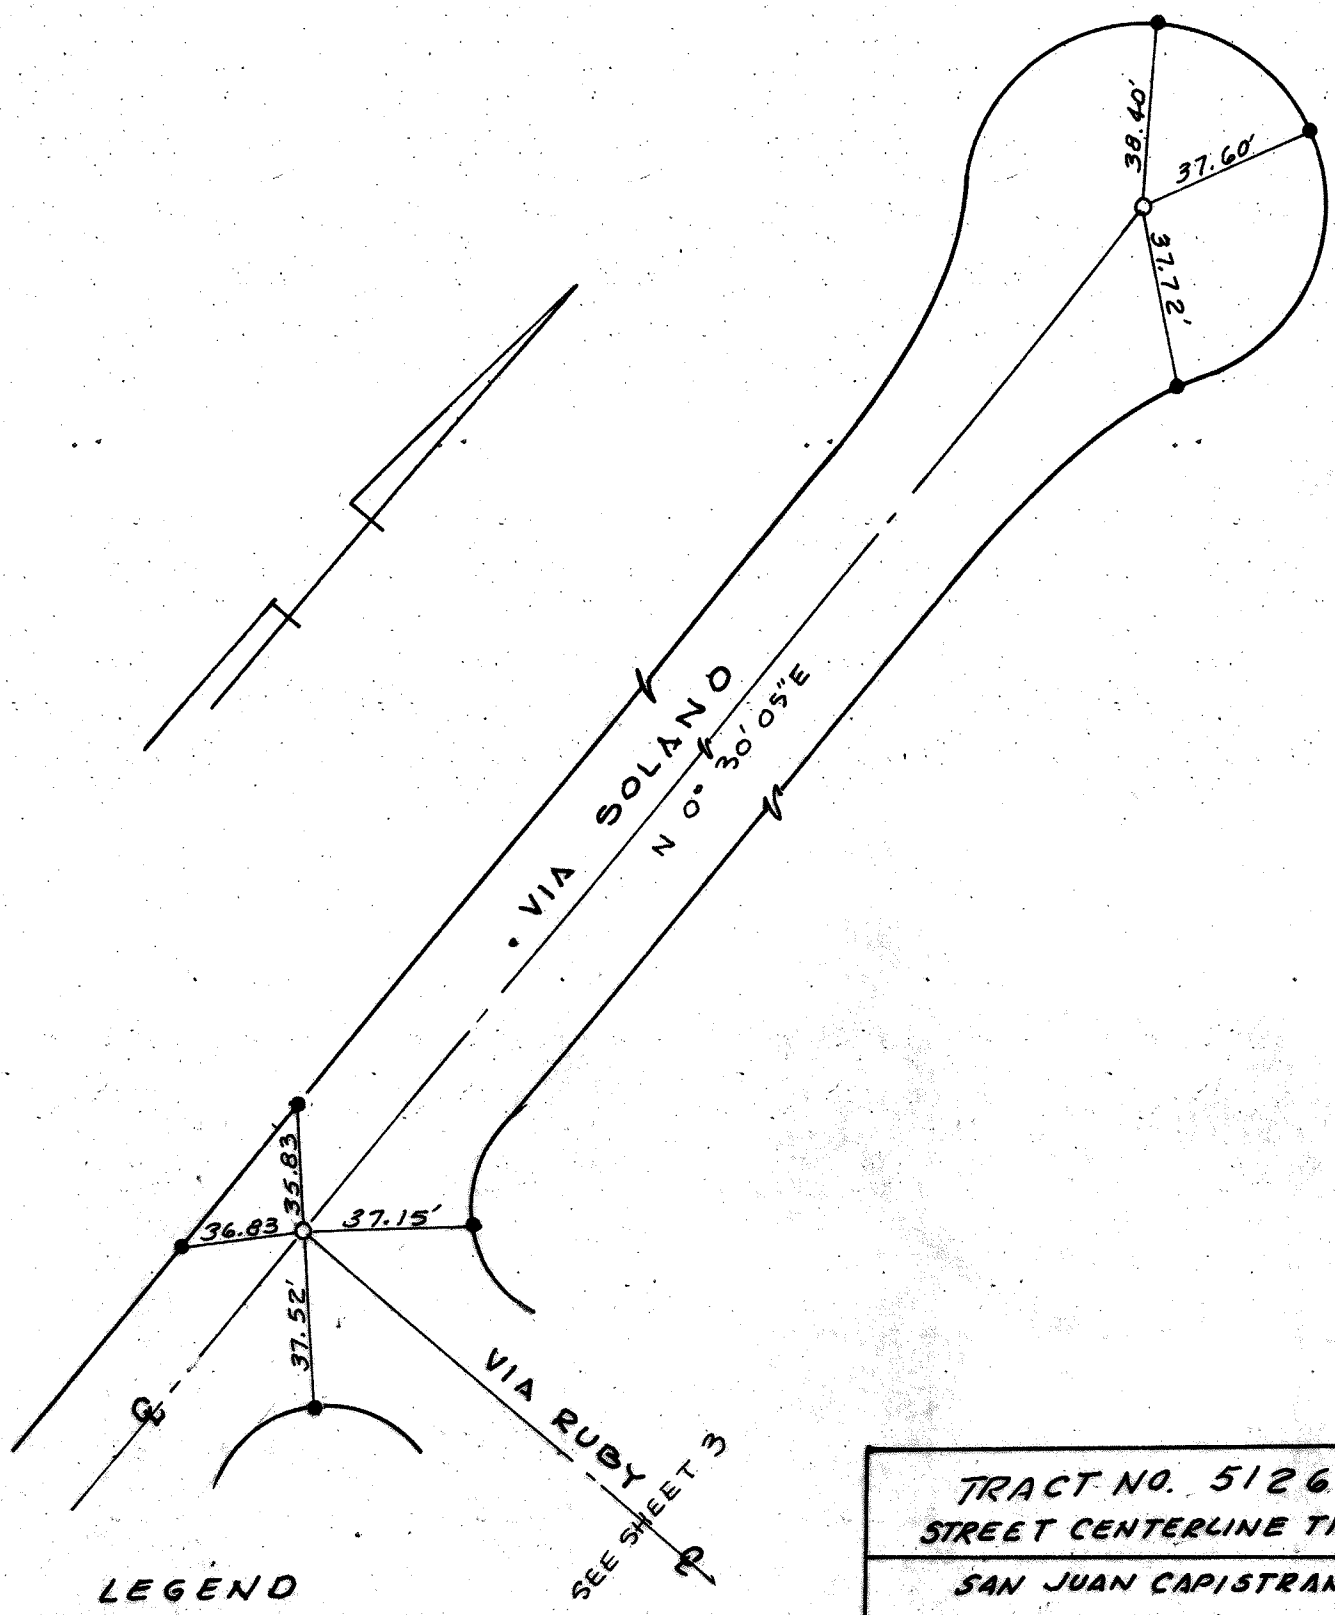

LEGEND

○ INDICATES SET 2" I.P. & TAG R.C.E. 17377 IN SUBGRADE WITH SPIKE & WASHER STAMPED R.C.E. 17377 IN FINISH PAVEMENT

● INDICATES LEAD & TACK & TAG RCE 17377 IN TOP OF CURB.

TRACT NO. 5126
STREET CENTERLINE TIES

SAN JUAN CAPISTRANO
CALIFORNIA

SCALE 1"=40' JULY, 1977

VALLEY CONSULTANTS INC.
20951 BROOKHURST ST.
HUNTINGTON BEACH, CA. 92646

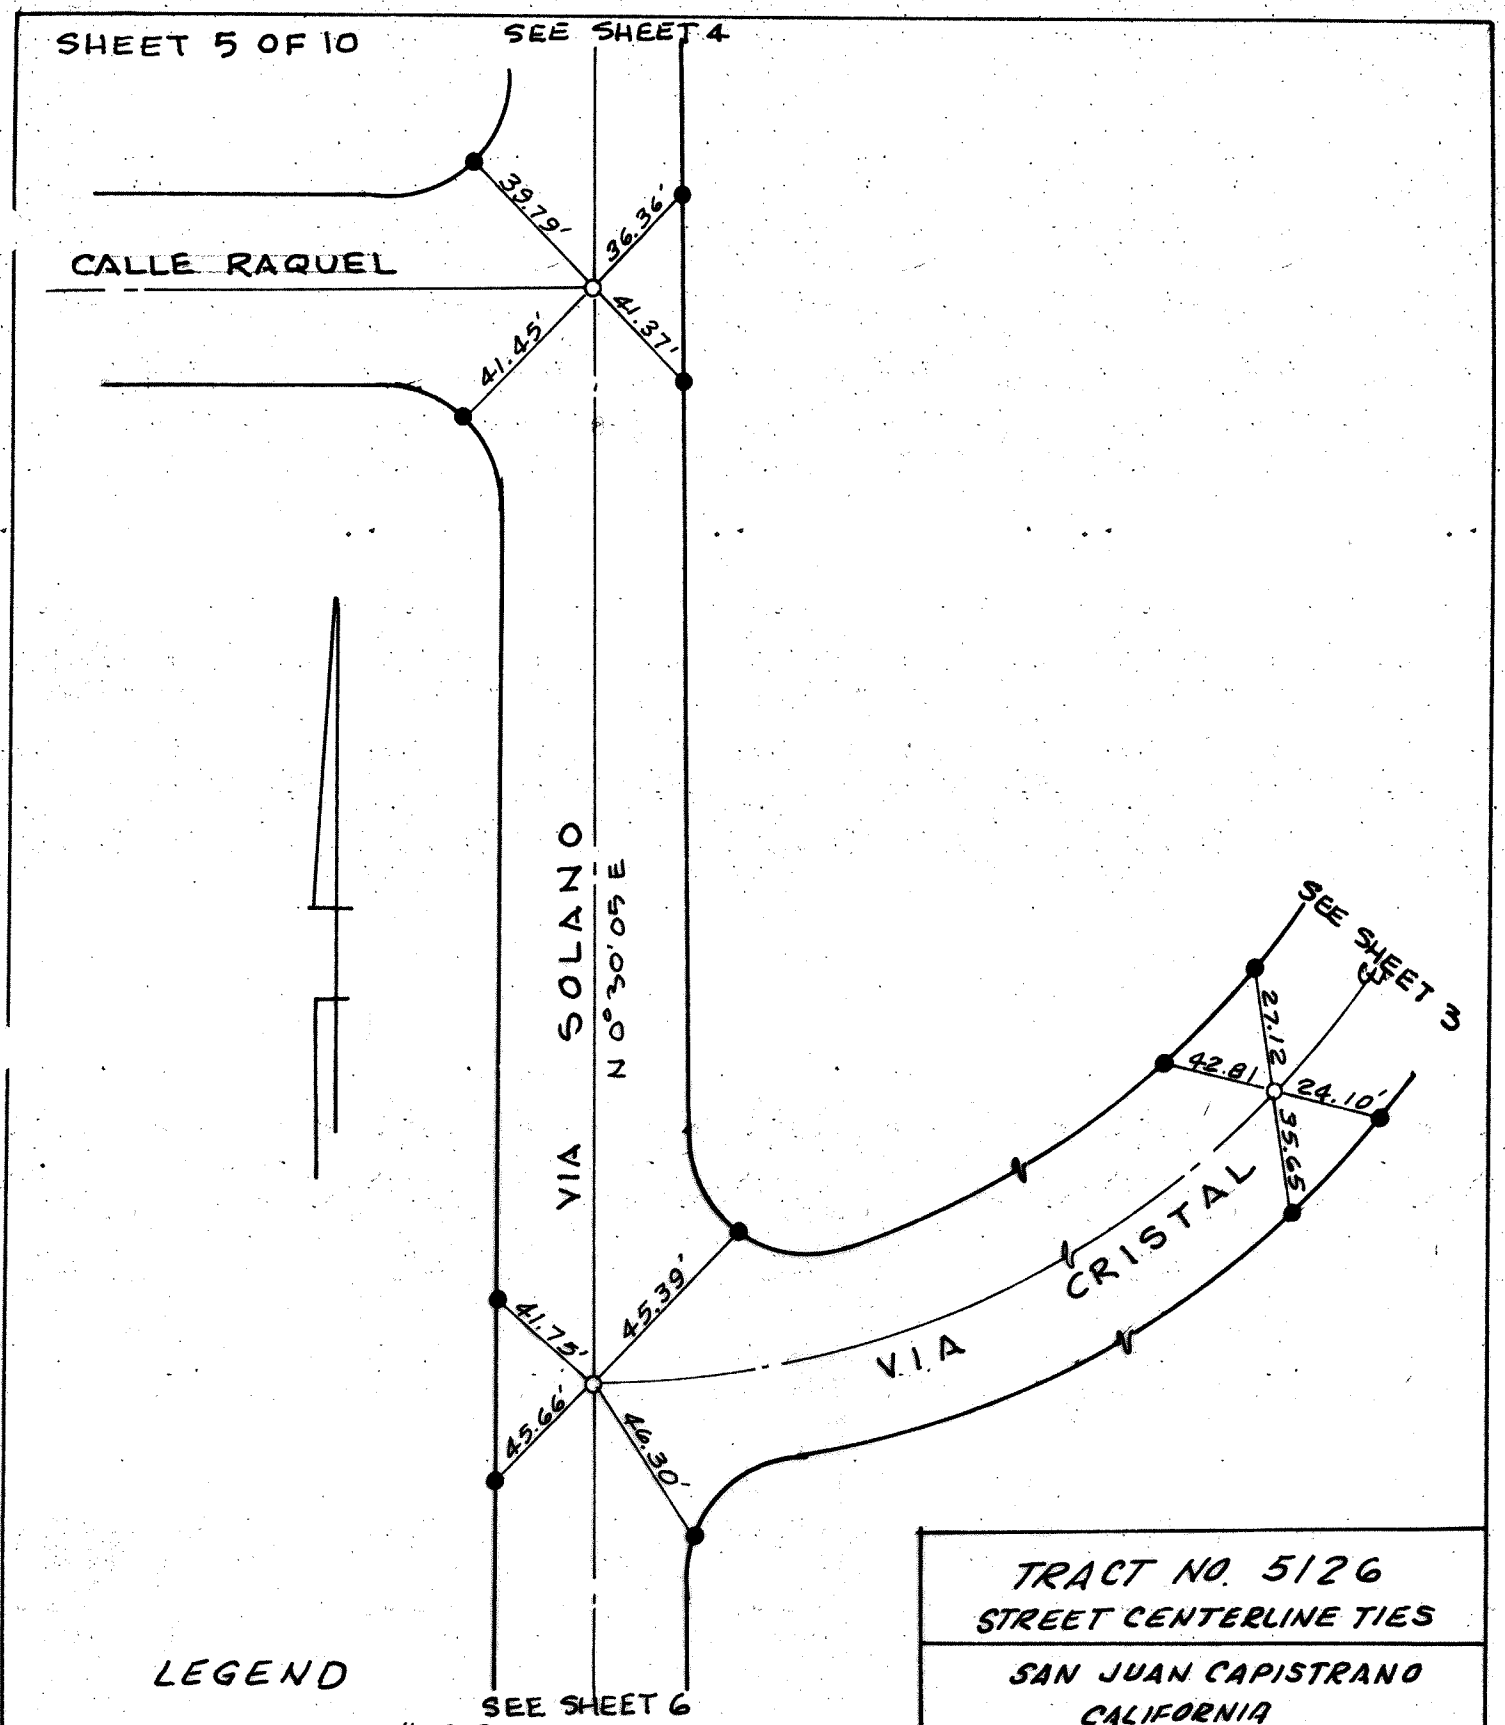

LEGEND

○ INDICATES SET 2" I.P. & TAG R.C.E 17377 IN SUBGRADE WITH SPIKE & WASHER STAMPED R.C.E 17377 IN FINISH PAVEMENT

● INDICATES LEAD & TACK & TAG RCE 17377 IN TOP OF CURB

TRACT NO. 5126 STREET CENTERLINE TIES
SAN JUAN CAPISTRANO CALIFORNIA
SCALE 1"=40' JULY, 1977
VALLEY CONSULTANTS, INC. 20951 BROOKHURST ST HUNTINGTON BEACH CA. 92646

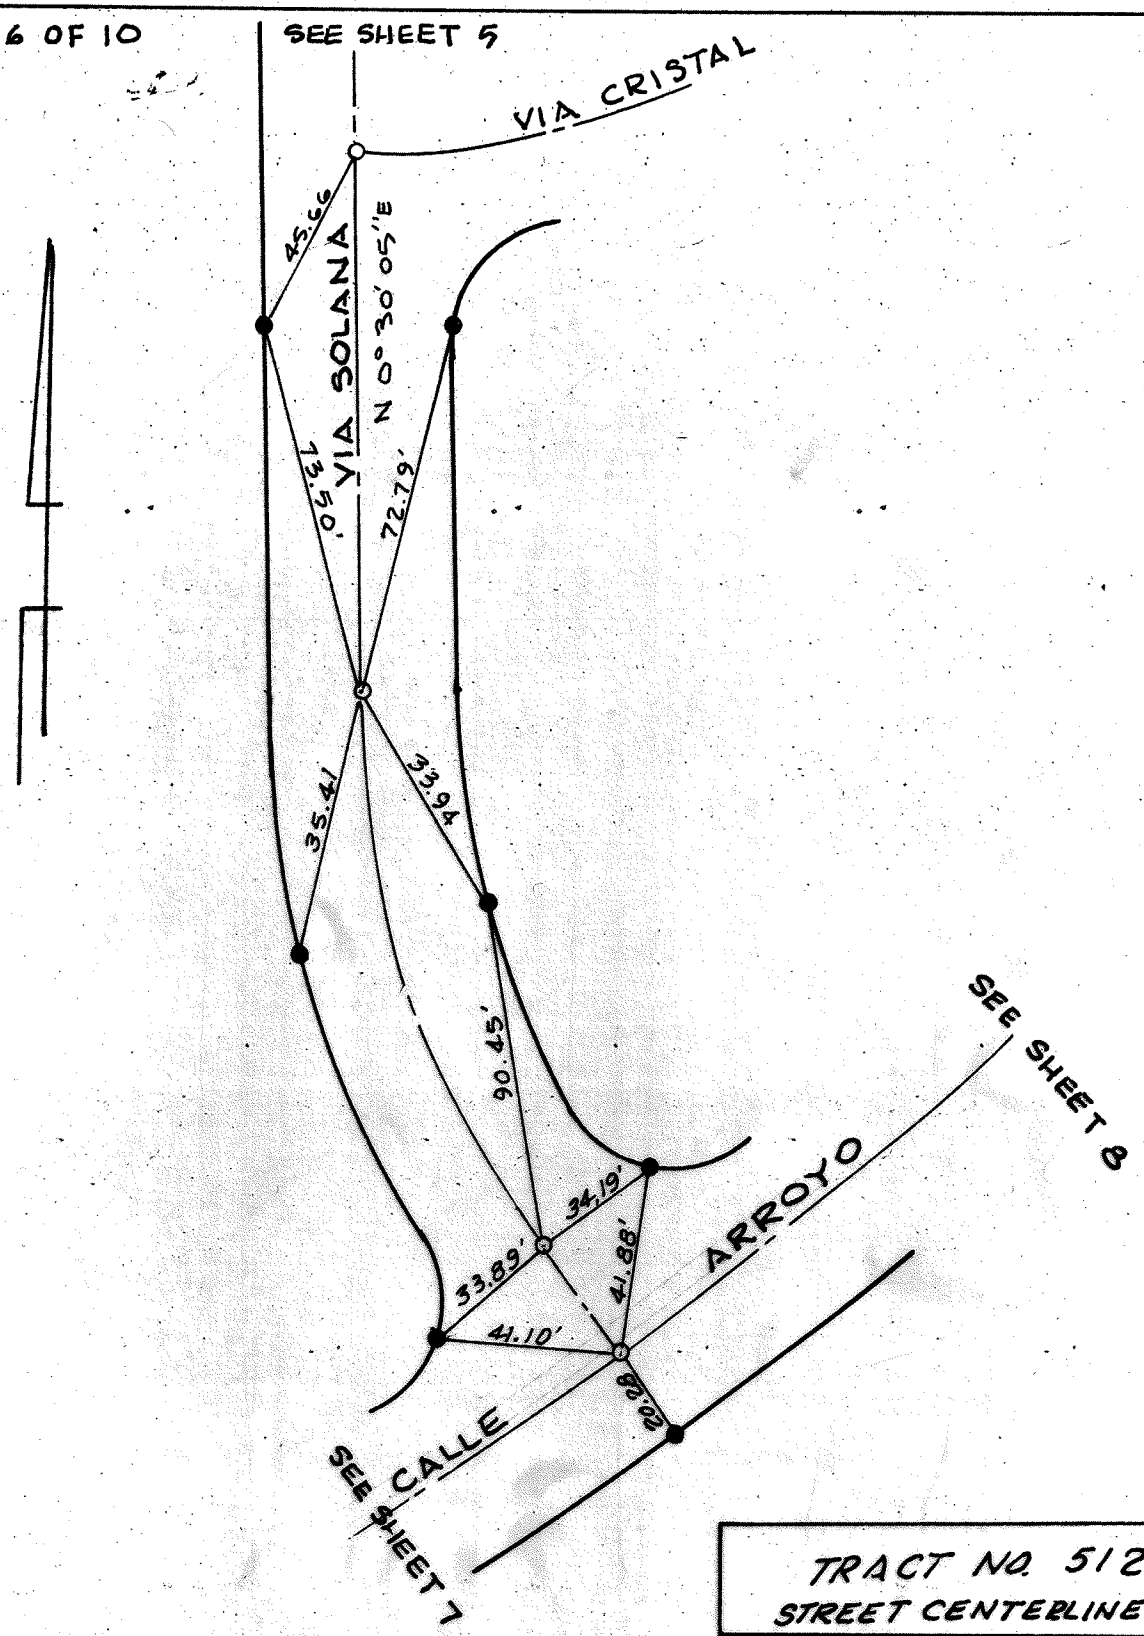

LEGEND

○ INDICATES SET 2" I.P. & TAG R.C.E. 17377 IN SUBGRADE WITH SPIKE & WASHER STAMPED R.C.E. 17377 IN FINISH PAVEMENT

● INDICATES LEAD & TACK & TAG RCE 17377 IN TOP OF CURB

TRACT NO. 5126 STREET CENTERLINE TIES
SAN JUAN CAPISTRANO CALIFORNIA
SCALE 1"=40' JULY, 1977
VALLEY CONSULTANTS, INC. 20951 BROOKHURST ST. HUNTINGTON BEACH CA. 92646

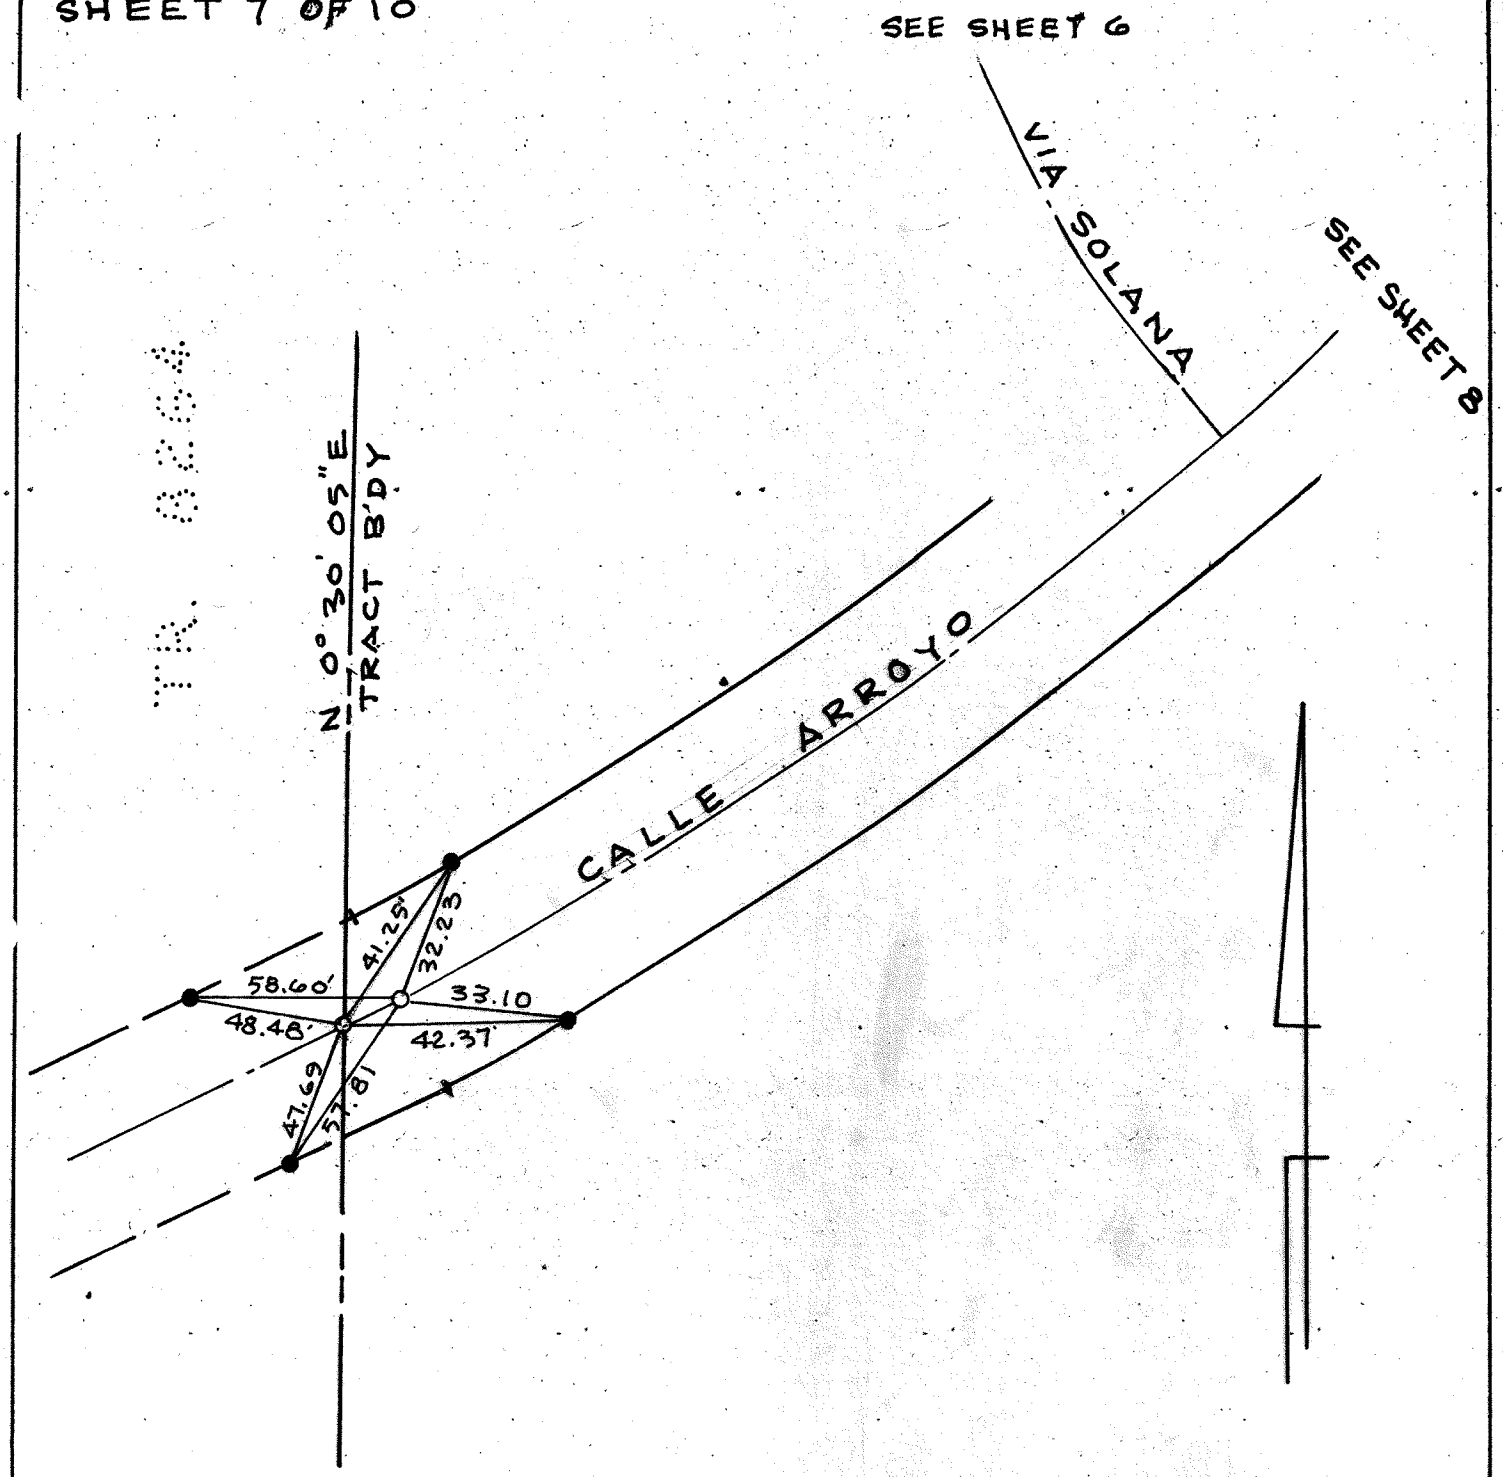

LEGEND

○ INDICATES SET 2" I.P. & TAG R.C.E. 17377 IN SUBGRADE WITH SPIKE & WASHER STAMPED R.C.E. 17377 IN FINISH PAVEMENT

● INDICATES LEAD & TACK & TAG RCE 17377 IN TOP OF CURB

TRACT NO. 5126
STREET CENTERLINE TIES

SAN JUAN CAPISTRANO
CALIFORNIA

SCALE 1"=40' JULY, 1977

VALLEY CONSULTANTS, INC.
20951 BROOKHURST ST.
HUNTINGTON BEACH CA. 92646

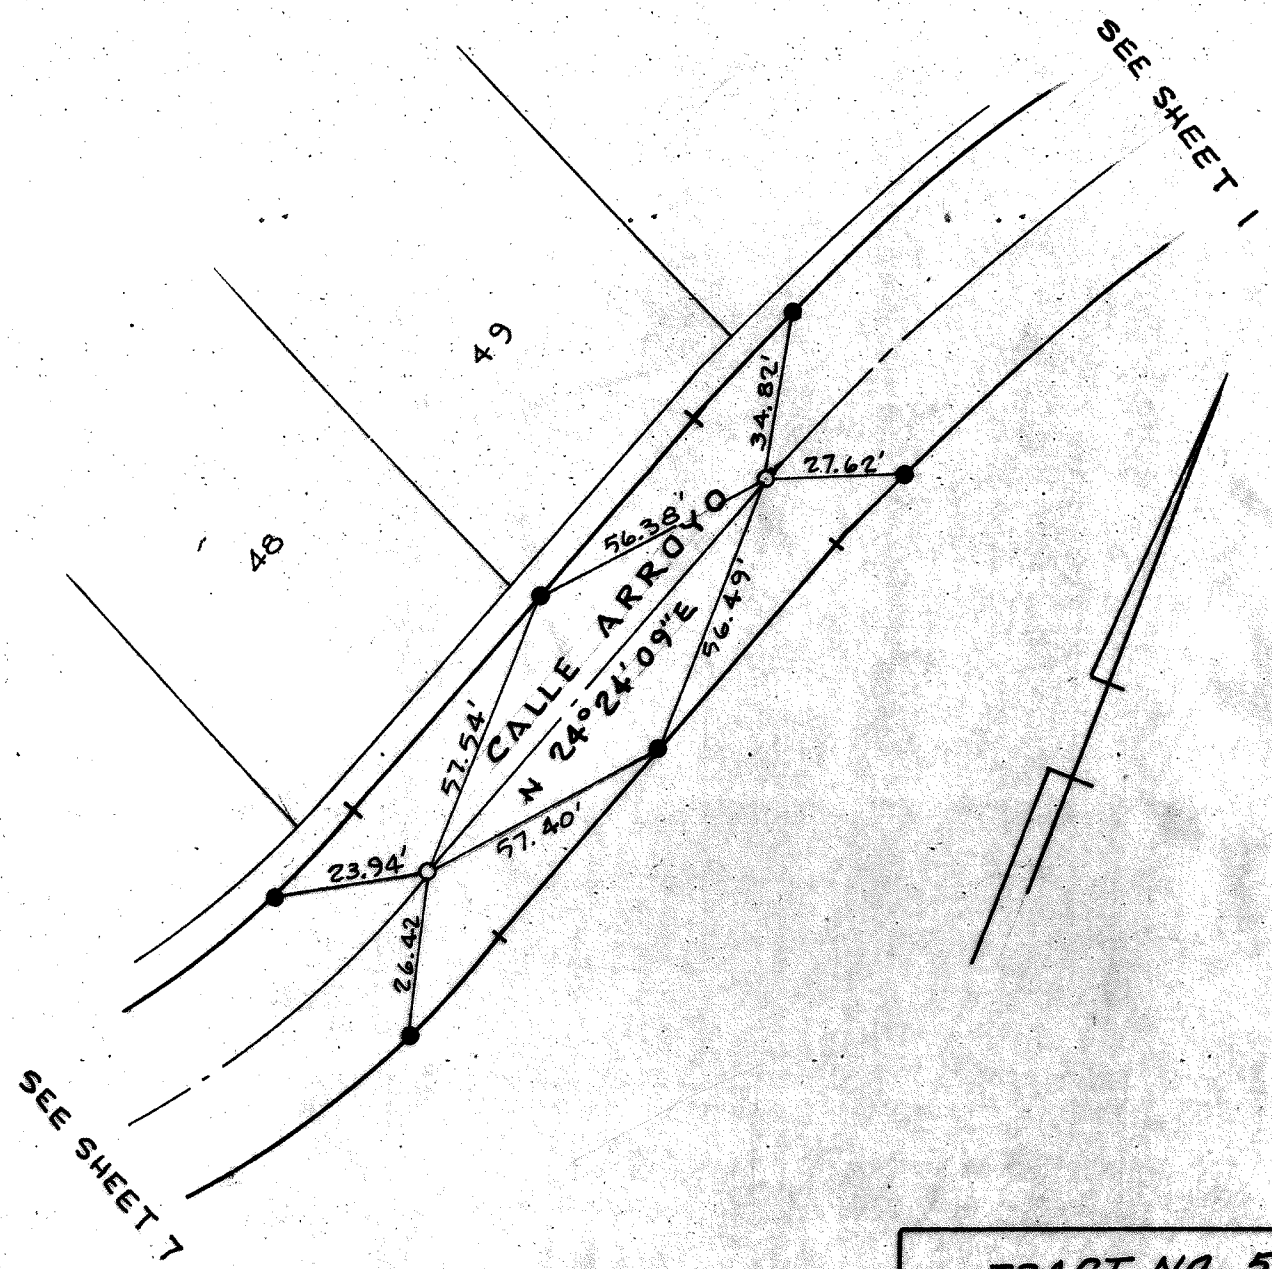

LEGEND

○ INDICATES SET 2" I.P. & TAG R.C.E. 17377 IN SUBGRADE WITH SPIKE & WASHER STAMPED R.C.E. 17377 IN FINISH PAVEMENT

● INDICATES LEAD & TACK & TAG RCE 17377 IN TOP OF CURB

TRACT NO. 5126
STREET CENTERLINE TIES

SAN JUAN CAPISTRANO
CALIFORNIA

SCALE 1"=40' JULY, 1977

VALLEY CONSULTANTS, INC.
20951 BROOKHURST ST.
HUNTINGTON BEACH, CA. 92646

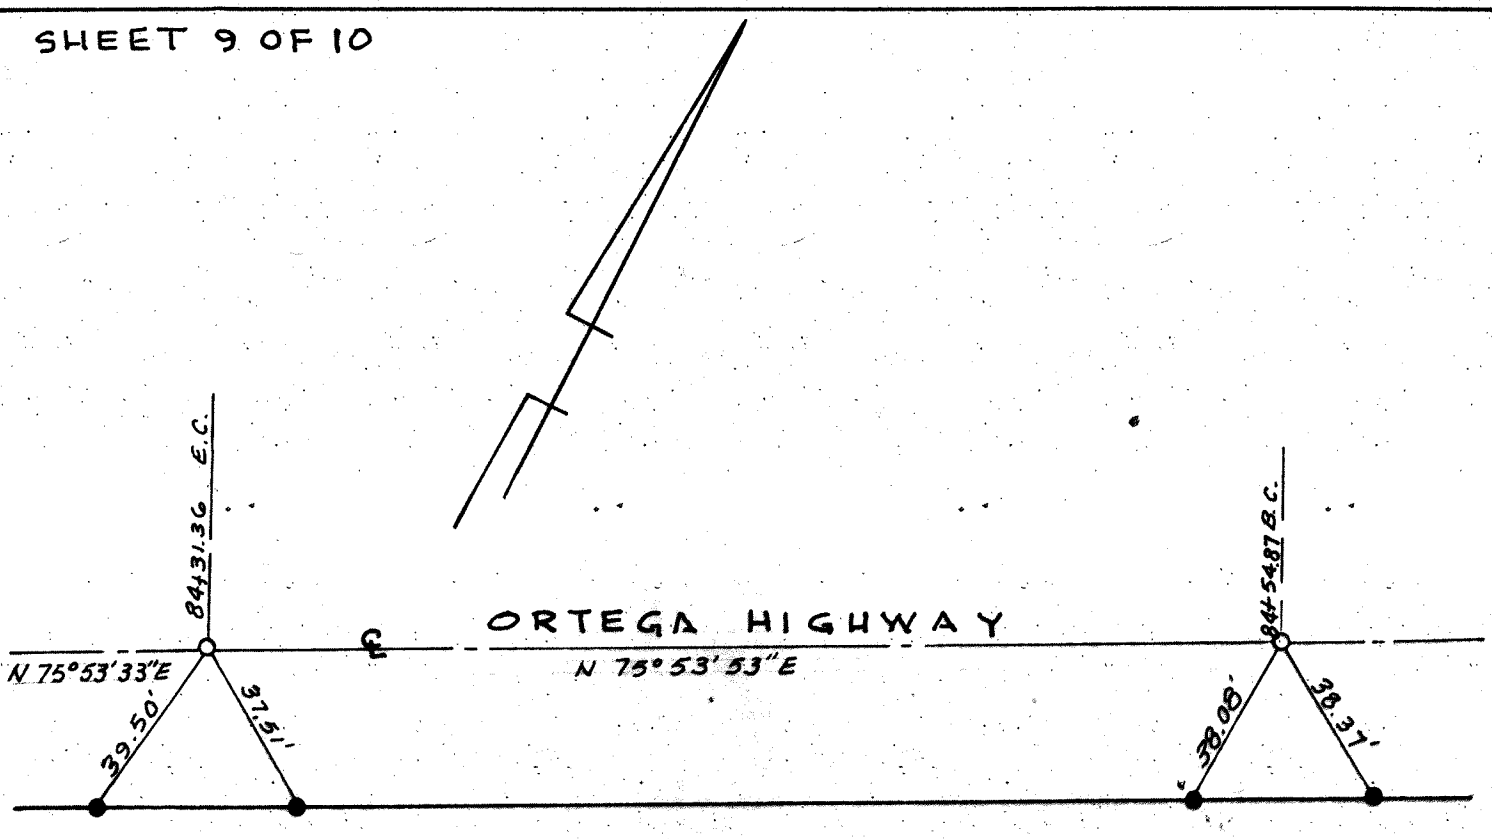

LEGEND

○ INDICATES SET 2" I.P. & TAG R.C.E 17377 IN SUBGRADE WITH SPIKE & WASHER STAMPED R.C.E. 17377 IN FINISH PAVEMENT

● INDICATES LEAD & TACK & TAG R.C.E. 17377 IN TOP OF CURB

TRACT NO. 5126 STREET CENTERLINE TIES
SAN JUAN CAPISTRANO CALIFORNIA
SCALE 1"=40' JULY, 1977
VALLEY CONSULTANTS, INC. 20951 BROOKHURST ST. HUNTINGTON BEACH, CA. 92646

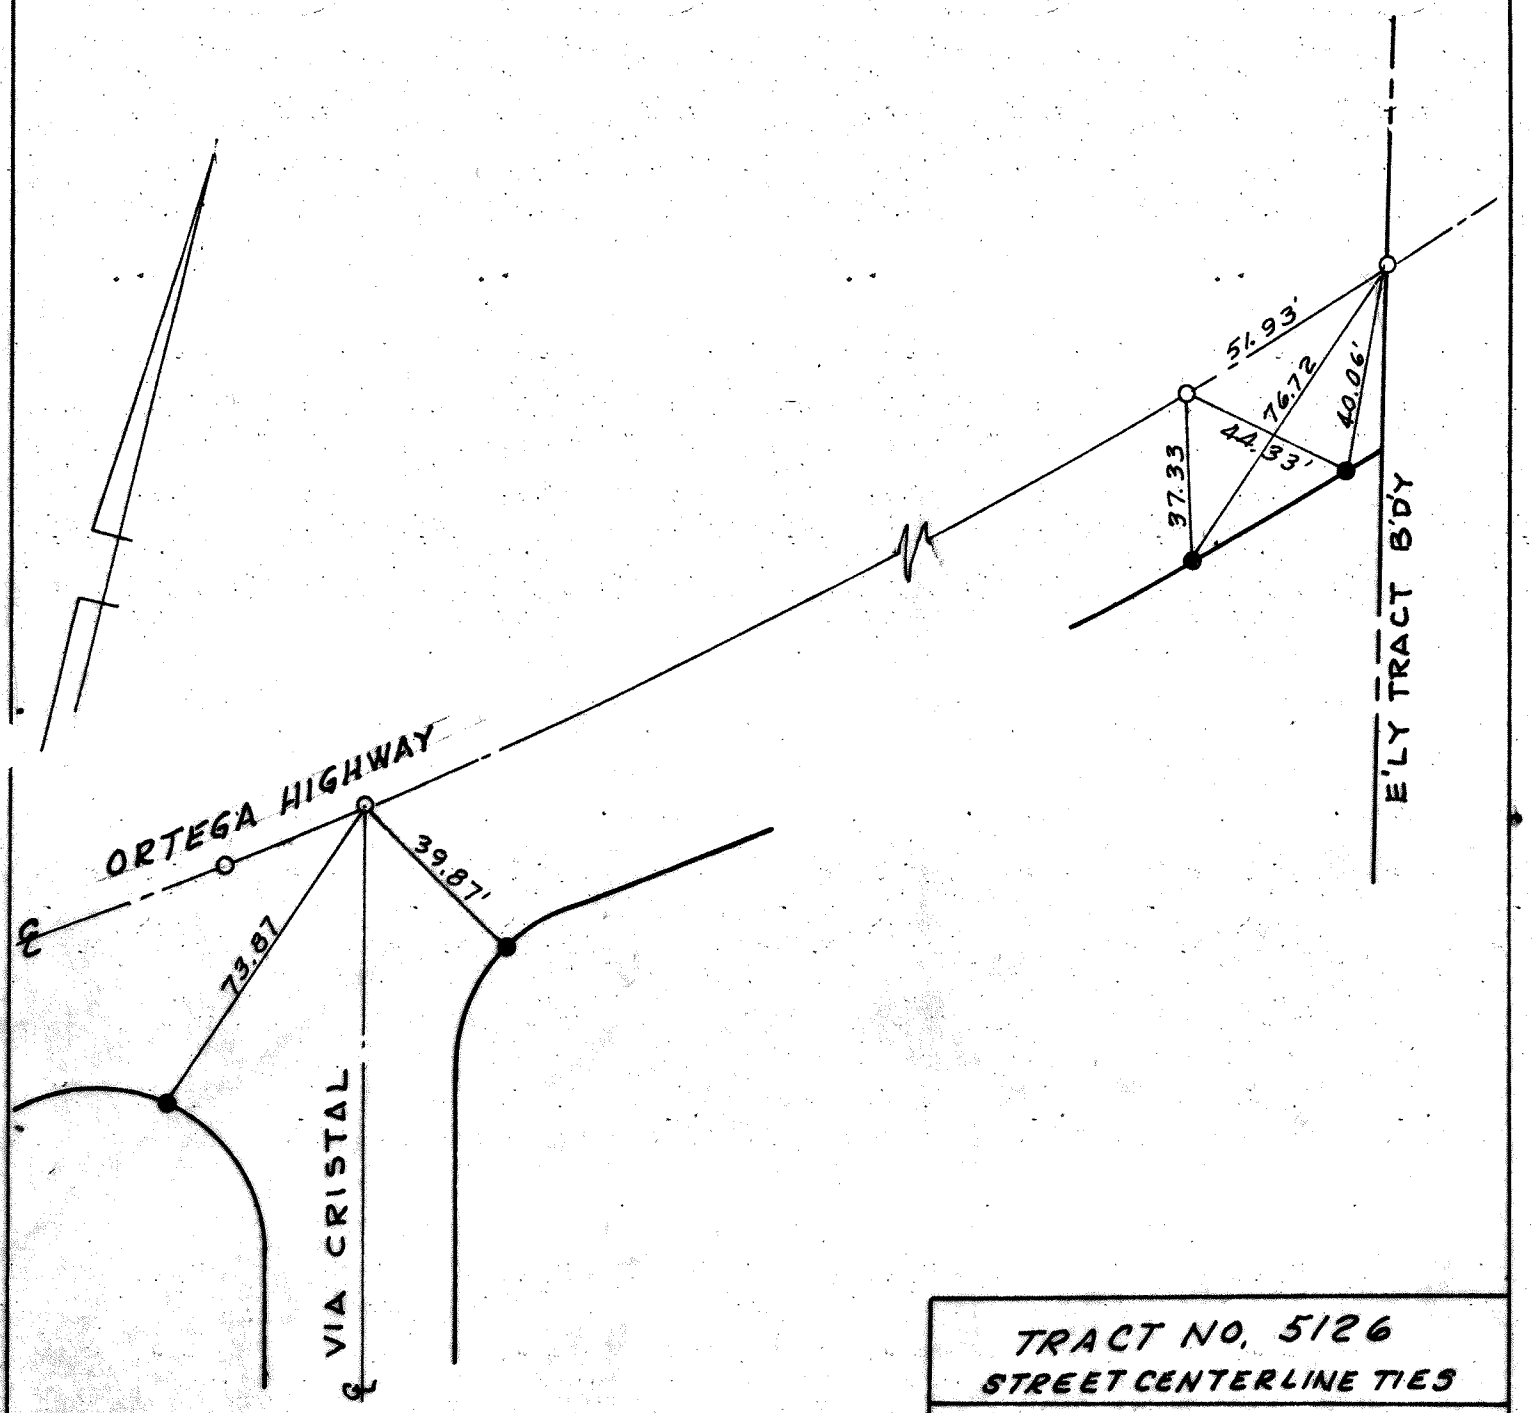

LEGEND

○ INDICATES SET 2" I.P. & TAG R.C.E 17377 IN SUBGRADE WITH SPIKE & WASHER STAMPED R.C.E. 17377 IN FINISH PAVEMENT

● INDICATES LEAD & TACK & TAG R.C.E 17377 IN TOP OF CURB

TRACT NO. 5126
STREET CENTERLINE TIES

SAN JUAN CAPISTRANO
CALIFORNIA

SCALE 1"=40' JULY, 1977

VALLEY CONSULTANTS, INC.
20951 BROOKHURST ST.
HUNTINGTON BEACH, CA. 92646