TOAL ENGINEERING
139 Avenida Navarro
SAN CLEMENTE, CALIFORNIA 92672
(714) 492-8586
FAX (714) 498-8625

SHEET NO. 1 OF 2
CALCULATED BY W.W. DATE 12-2-96
CHECKED BY O.M. DATE 12-6-96
SCALE 1"=40' JN 7964

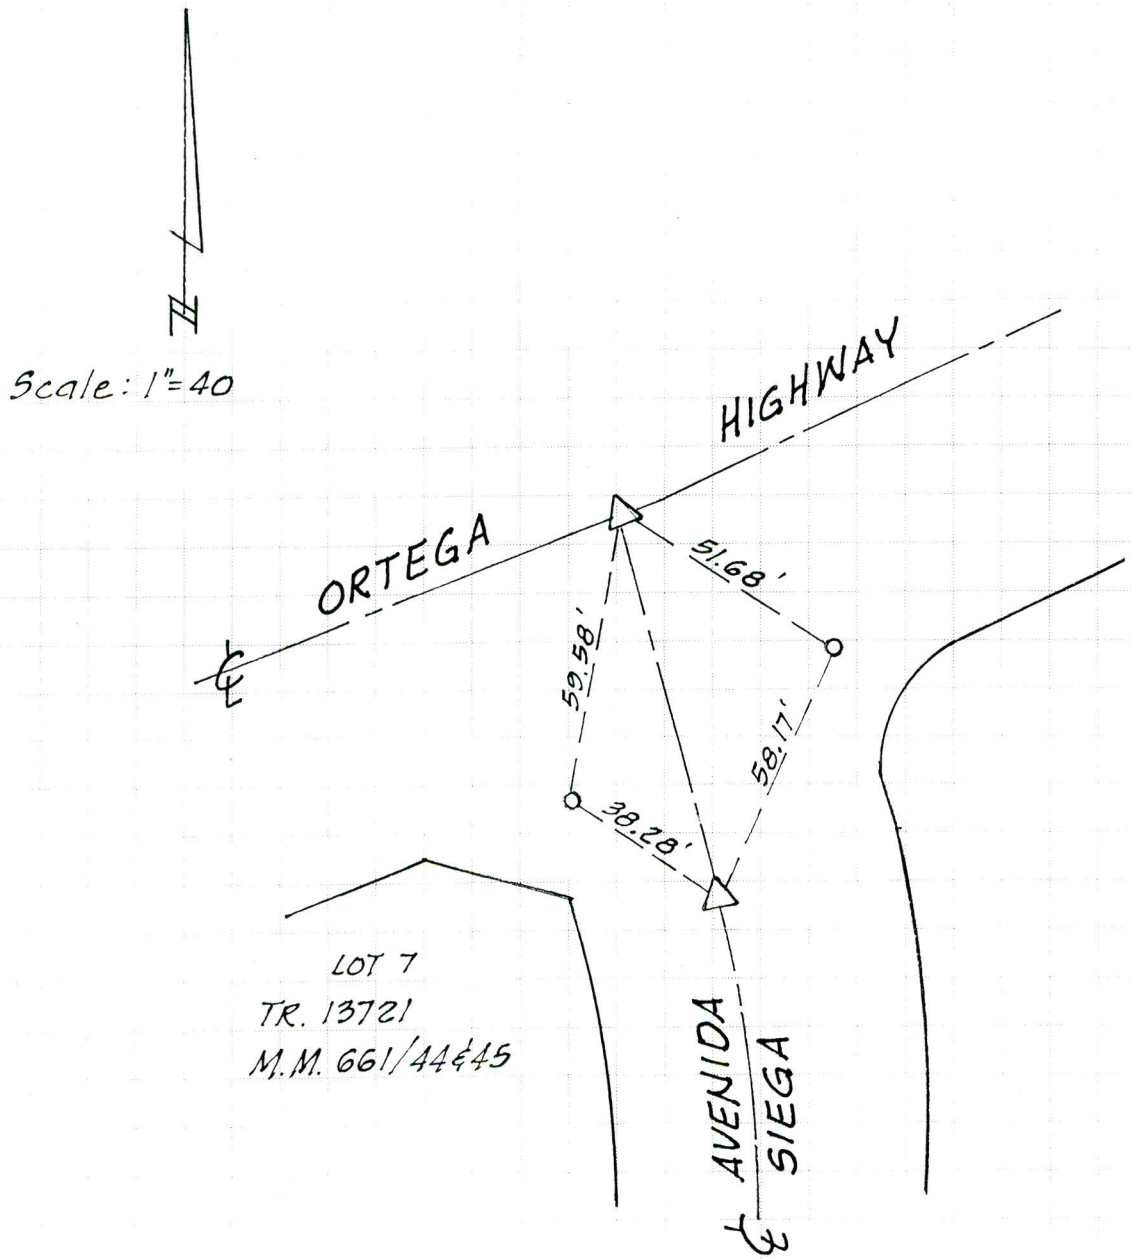

△: Indicates S&W. LS 4384

o: Indicates set lead & tack in top of curb.

LICENSED LAND SURVEYOR
OLAV S. MEUM
EXPIRES 9-30-97
NO. 4384
STATE OF CALIFORNIA

Olav S. Meum LS 4384

PRODUCT 204-1 (Single Sheets) 205-1 (Padded) NEBS Inc., Groton, Mass. 01471. To Order PHONE TOLL FREE 1-800-225-6380

TOAL ENGINEERING
139 Avenida Navarro
SAN CLEMENTE, CALIFORNIA 92672
(714) 492-8586
FAX (714) 498-8625

JOB [illegible]

SHEET NO. 2 OF 2

CALCULATED BY W.W. DATE 12-2-96

CHECKED BY O.M. DATE 12-6-96

SCALE 1"=40' JN 7964

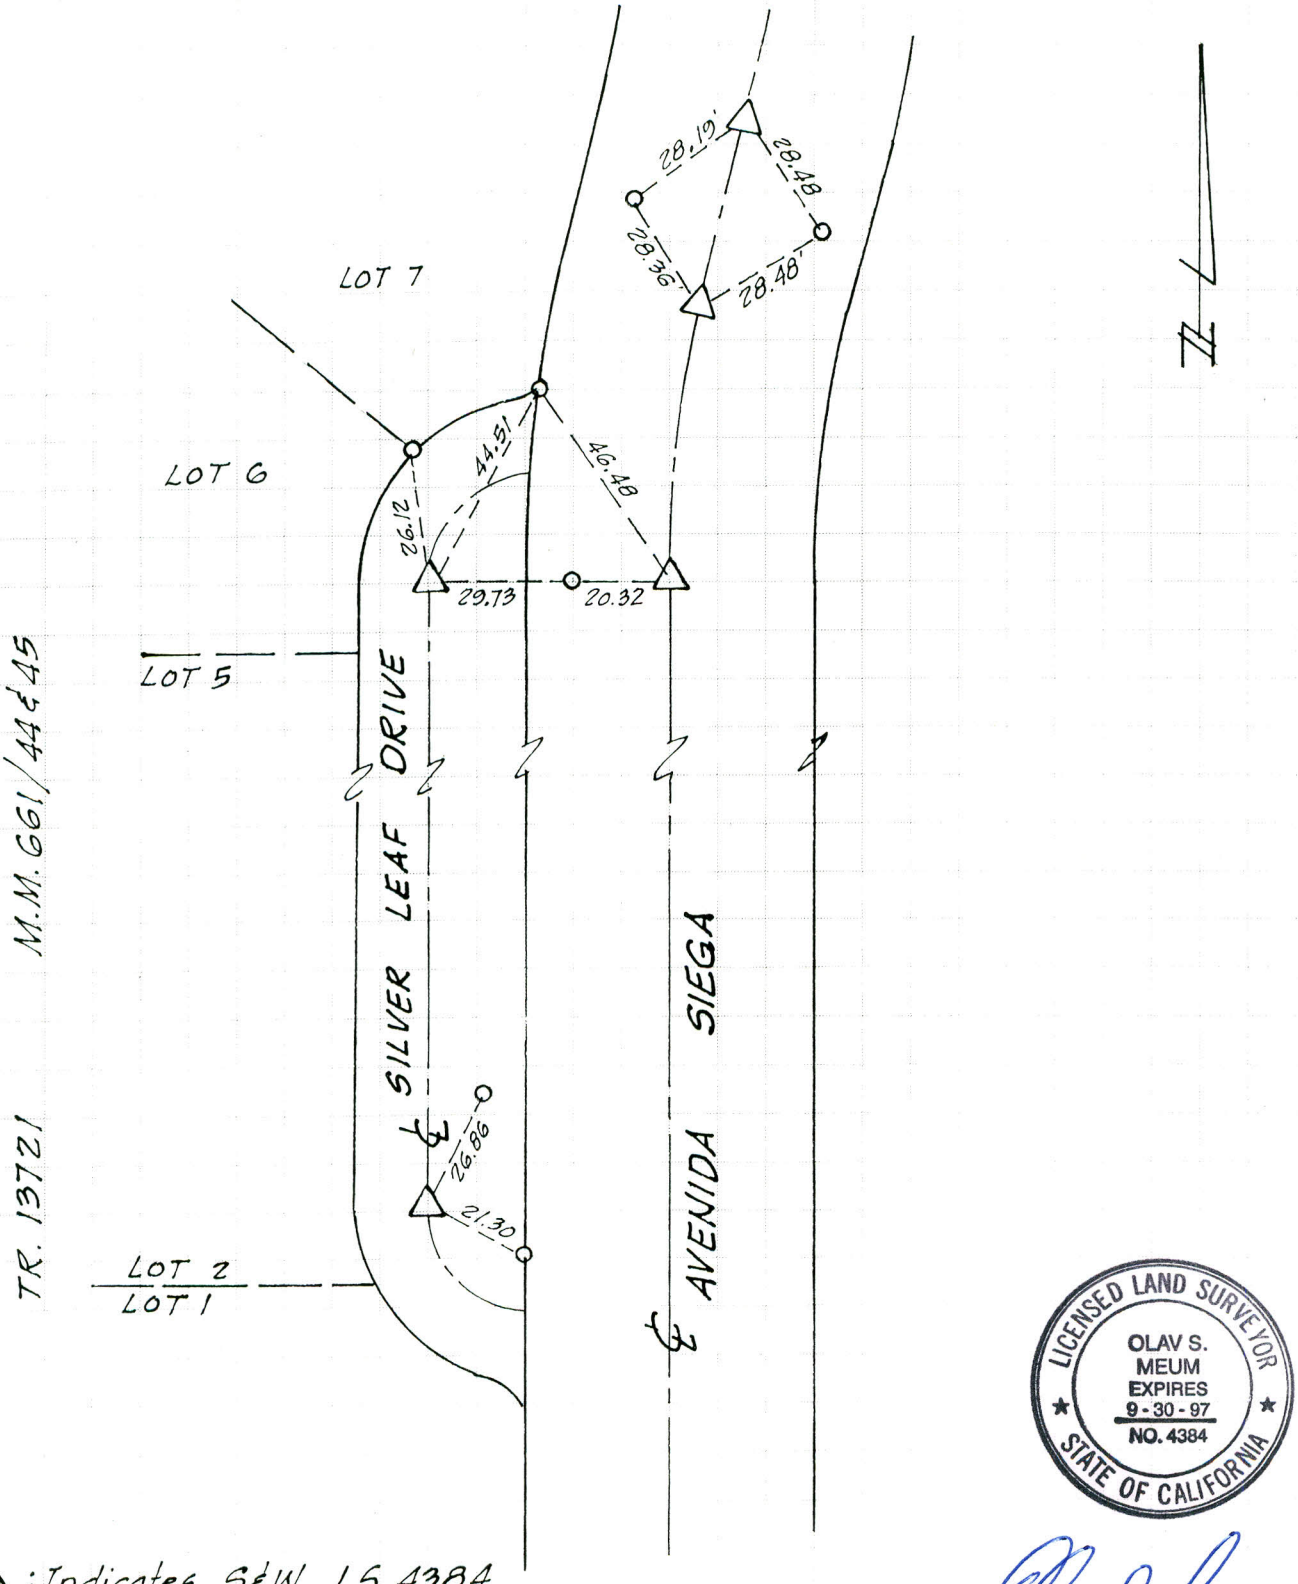

LICENSED LAND SURVEYOR
OLAV S. MEUM
EXPIRES 9-30-97
NO. 4384
STATE OF CALIFORNIA

Olav S. Meum

Olav S. Meum LS 4384

△ : Indicates S&W LS 4384

○ : Indicates set lead & tack in top of curb

PRODUCT 204-1 (Single Sheets) 205-1 (Padded) NEBS Inc., Groton, Mass. 01471. To Order PHONE TOLL FREE 1-800-225-6380