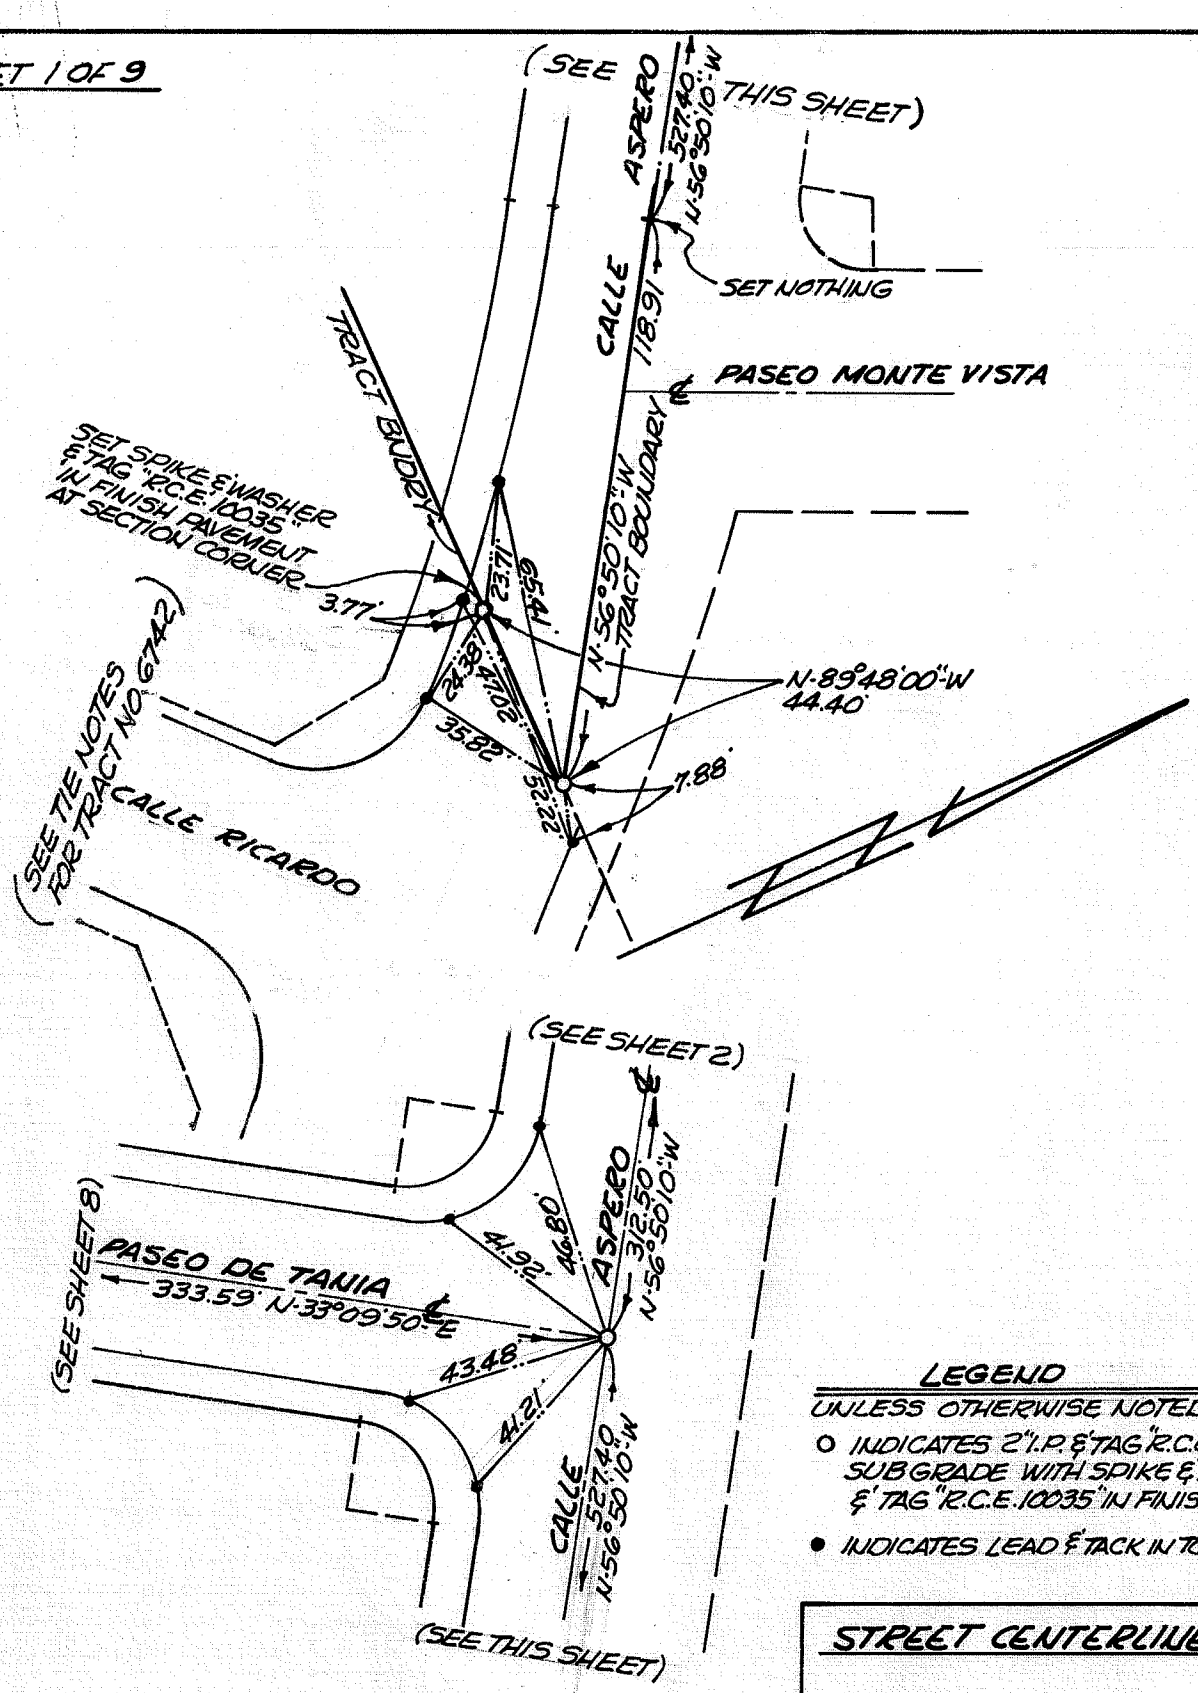

LEGEND

UNLESS OTHERWISE NOTED:

- ○ INDICATES 2" I.P. & TAG "R.C.E. 10035" IN SUBGRADE WITH SPIKE & WASHER & TAG "R.C.E. 10035" IN FINISH PAVEMENT
- ● INDICATES LEAD & TACK IN TOP OF CURB.

STREET CENTERLINE TIES

TRACT NO. 7112
SAN JUAN CAPISTRANO,
CALIFORNIA.

SCALE: 1" = 40' DECEMBER, 1975.

SOUTH COAST ENGINEERING SERVICE
101 SOUTH EL CAMINO REAL
SAN CLEMENTE, CALIF.

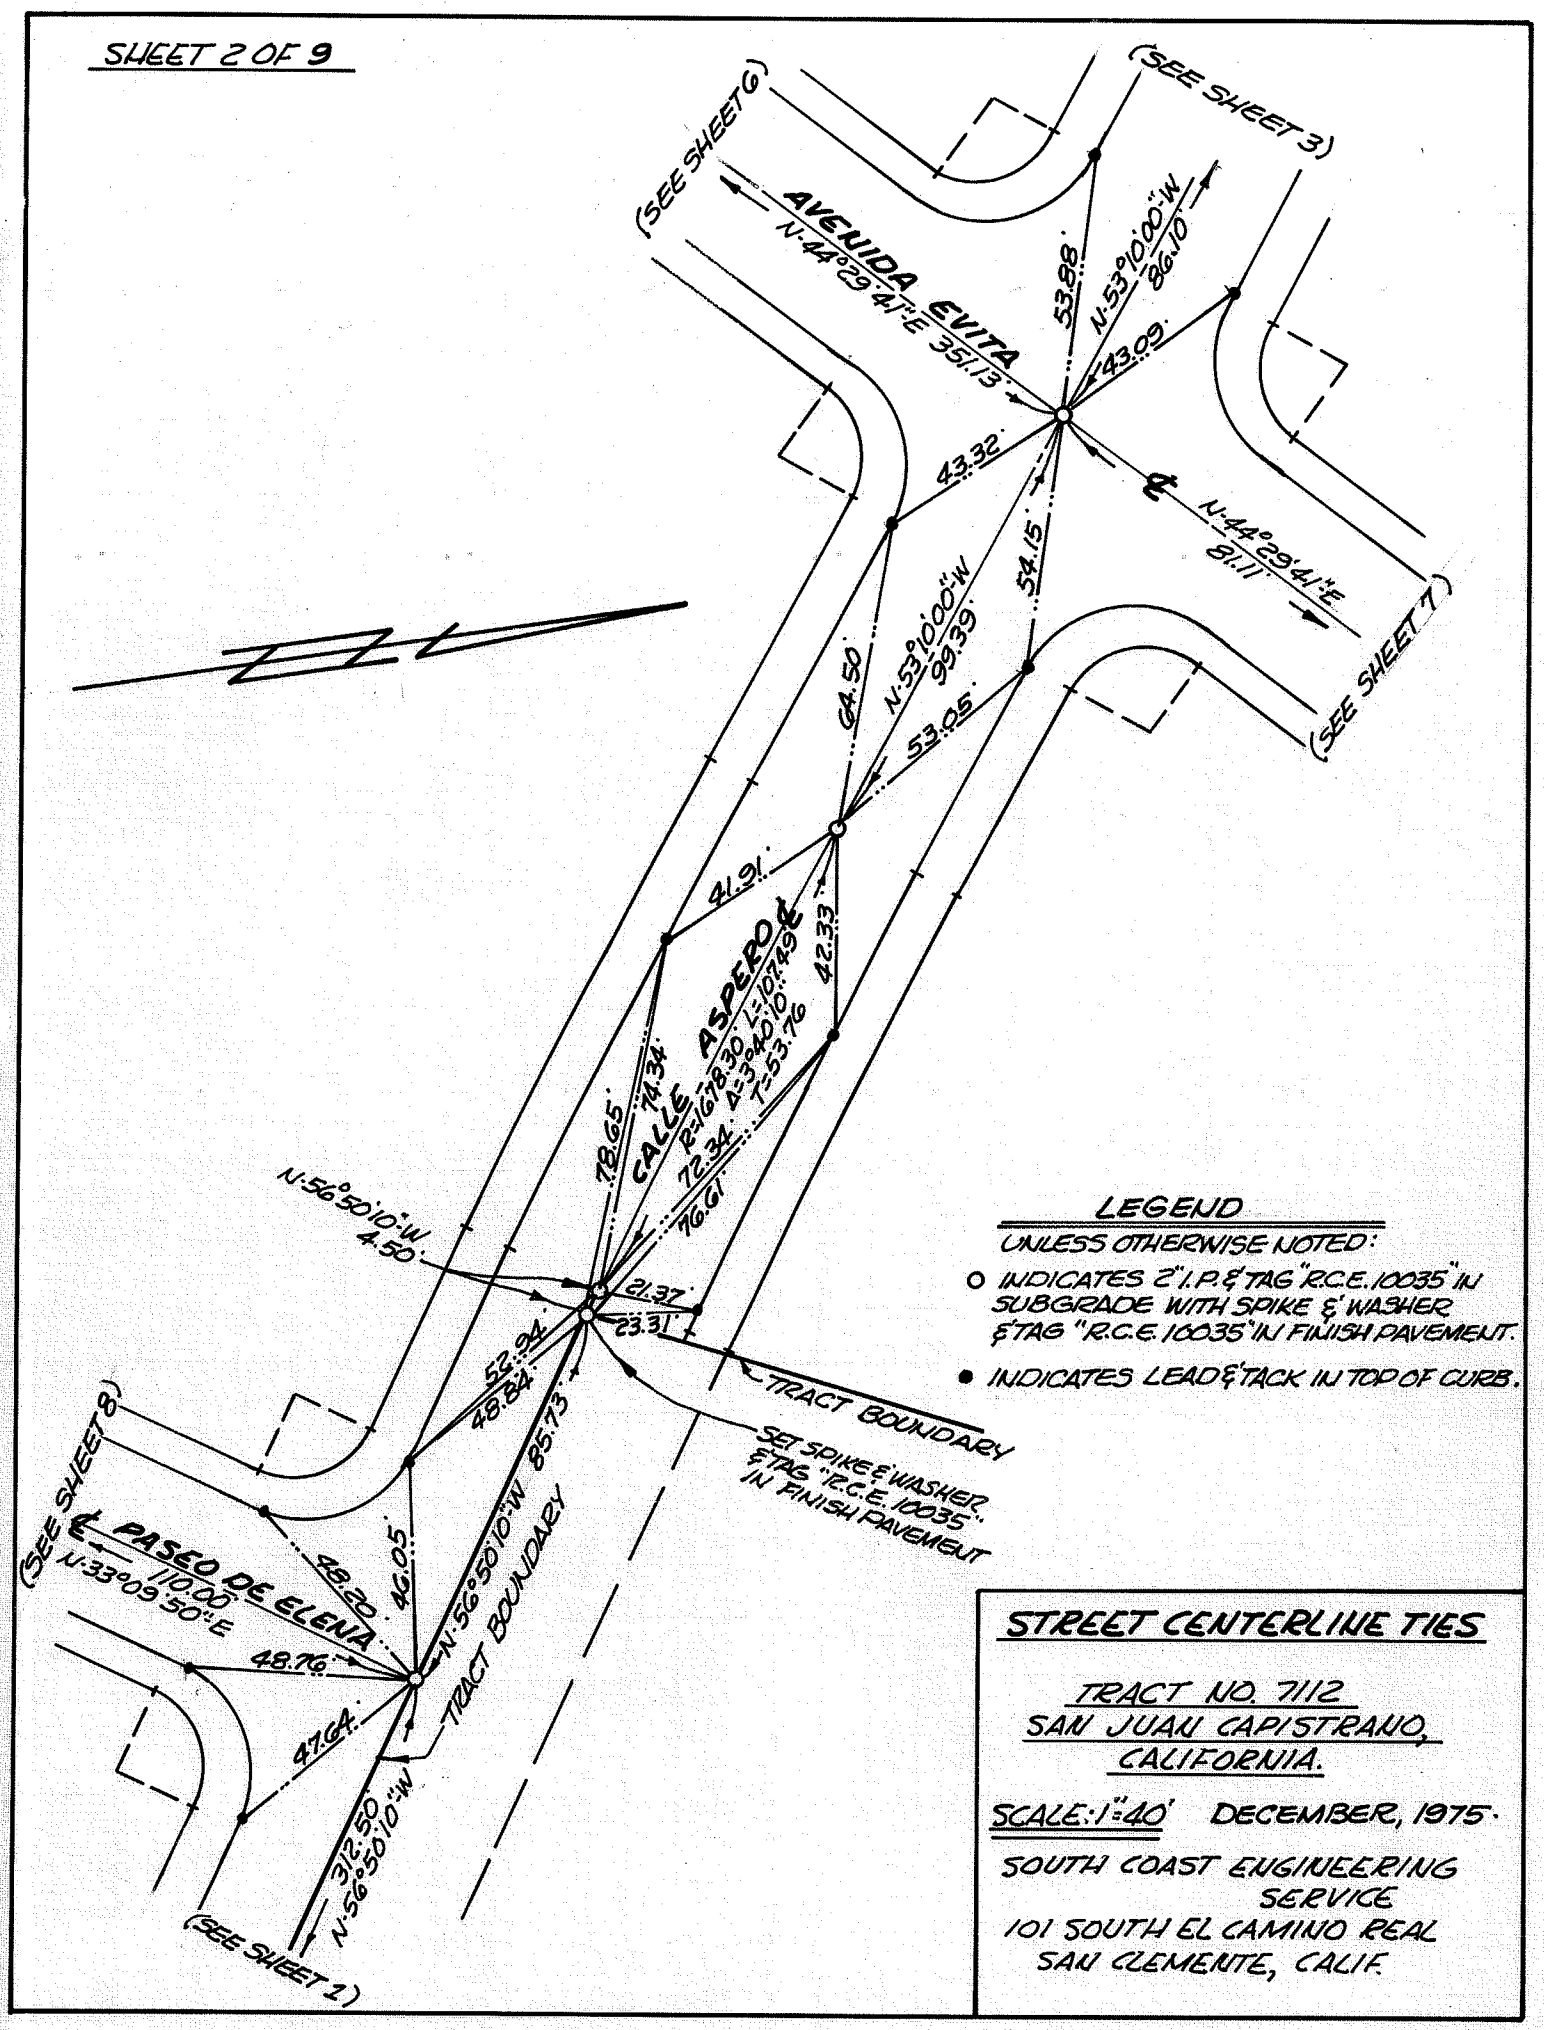

LEGEND

UNLESS OTHERWISE NOTED:

- ○ INDICATES 2" I.P. & TAG "R.C.E. 10035" IN SUBGRADE WITH SPIKE & WASHER & TAG "R.C.E. 10035" IN FINISH PAVEMENT.
- ● INDICATES LEAD & TACK IN TOP OF CURB.

STREET CENTERLINE TIES

TRACT NO. 7112
SAN JUAN CAPISTRANO,
CALIFORNIA.

SCALE: 1" = 40' DECEMBER, 1975.

SOUTH COAST ENGINEERING SERVICE
101 SOUTH EL CAMINO REAL
SAN CLEMENTE, CALIF.

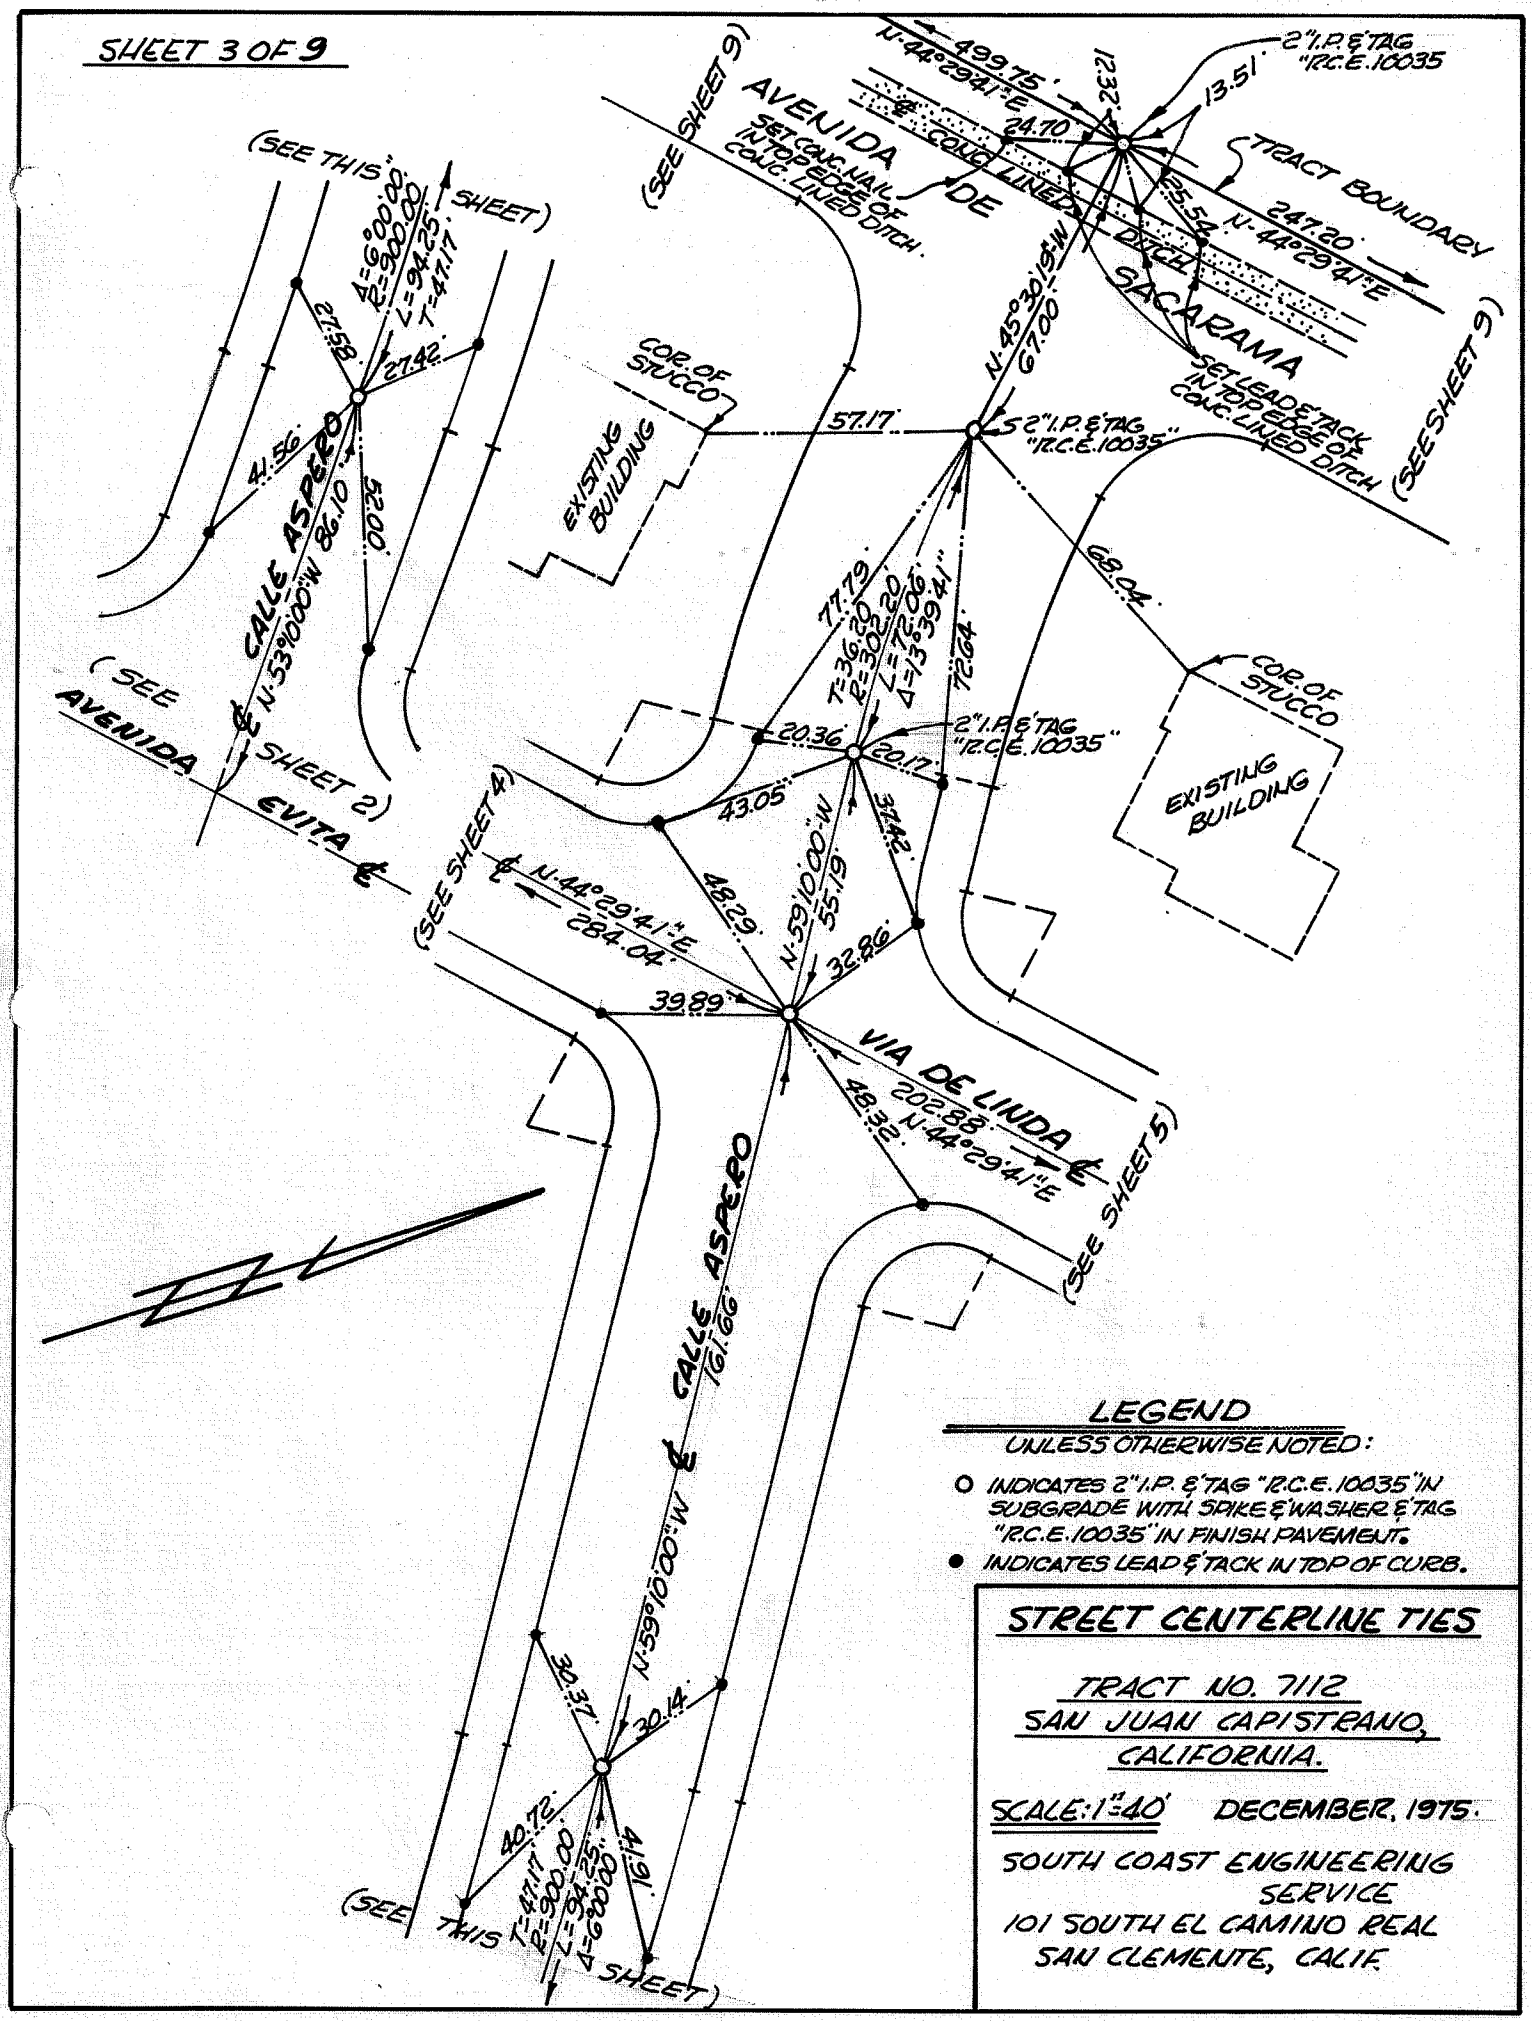

LEGEND

UNLESS OTHERWISE NOTED:

- ○ INDICATES 2" I.P. & TAG "R.C.E. 10035" IN SUBGRADE WITH SPIKE & WASHER & TAG "R.C.E. 10035" IN FINISH PAVEMENT.
- ● INDICATES LEAD & TACK IN TOP OF CURB.

STREET CENTERLINE TIES

TRACT NO. 7112
SAN JUAN CAPISTRANO, CALIFORNIA.

SCALE: 1"=40' DECEMBER, 1975.

SOUTH COAST ENGINEERING SERVICE
101 SOUTH EL CAMINO REAL
SAN CLEMENTE, CALIF.

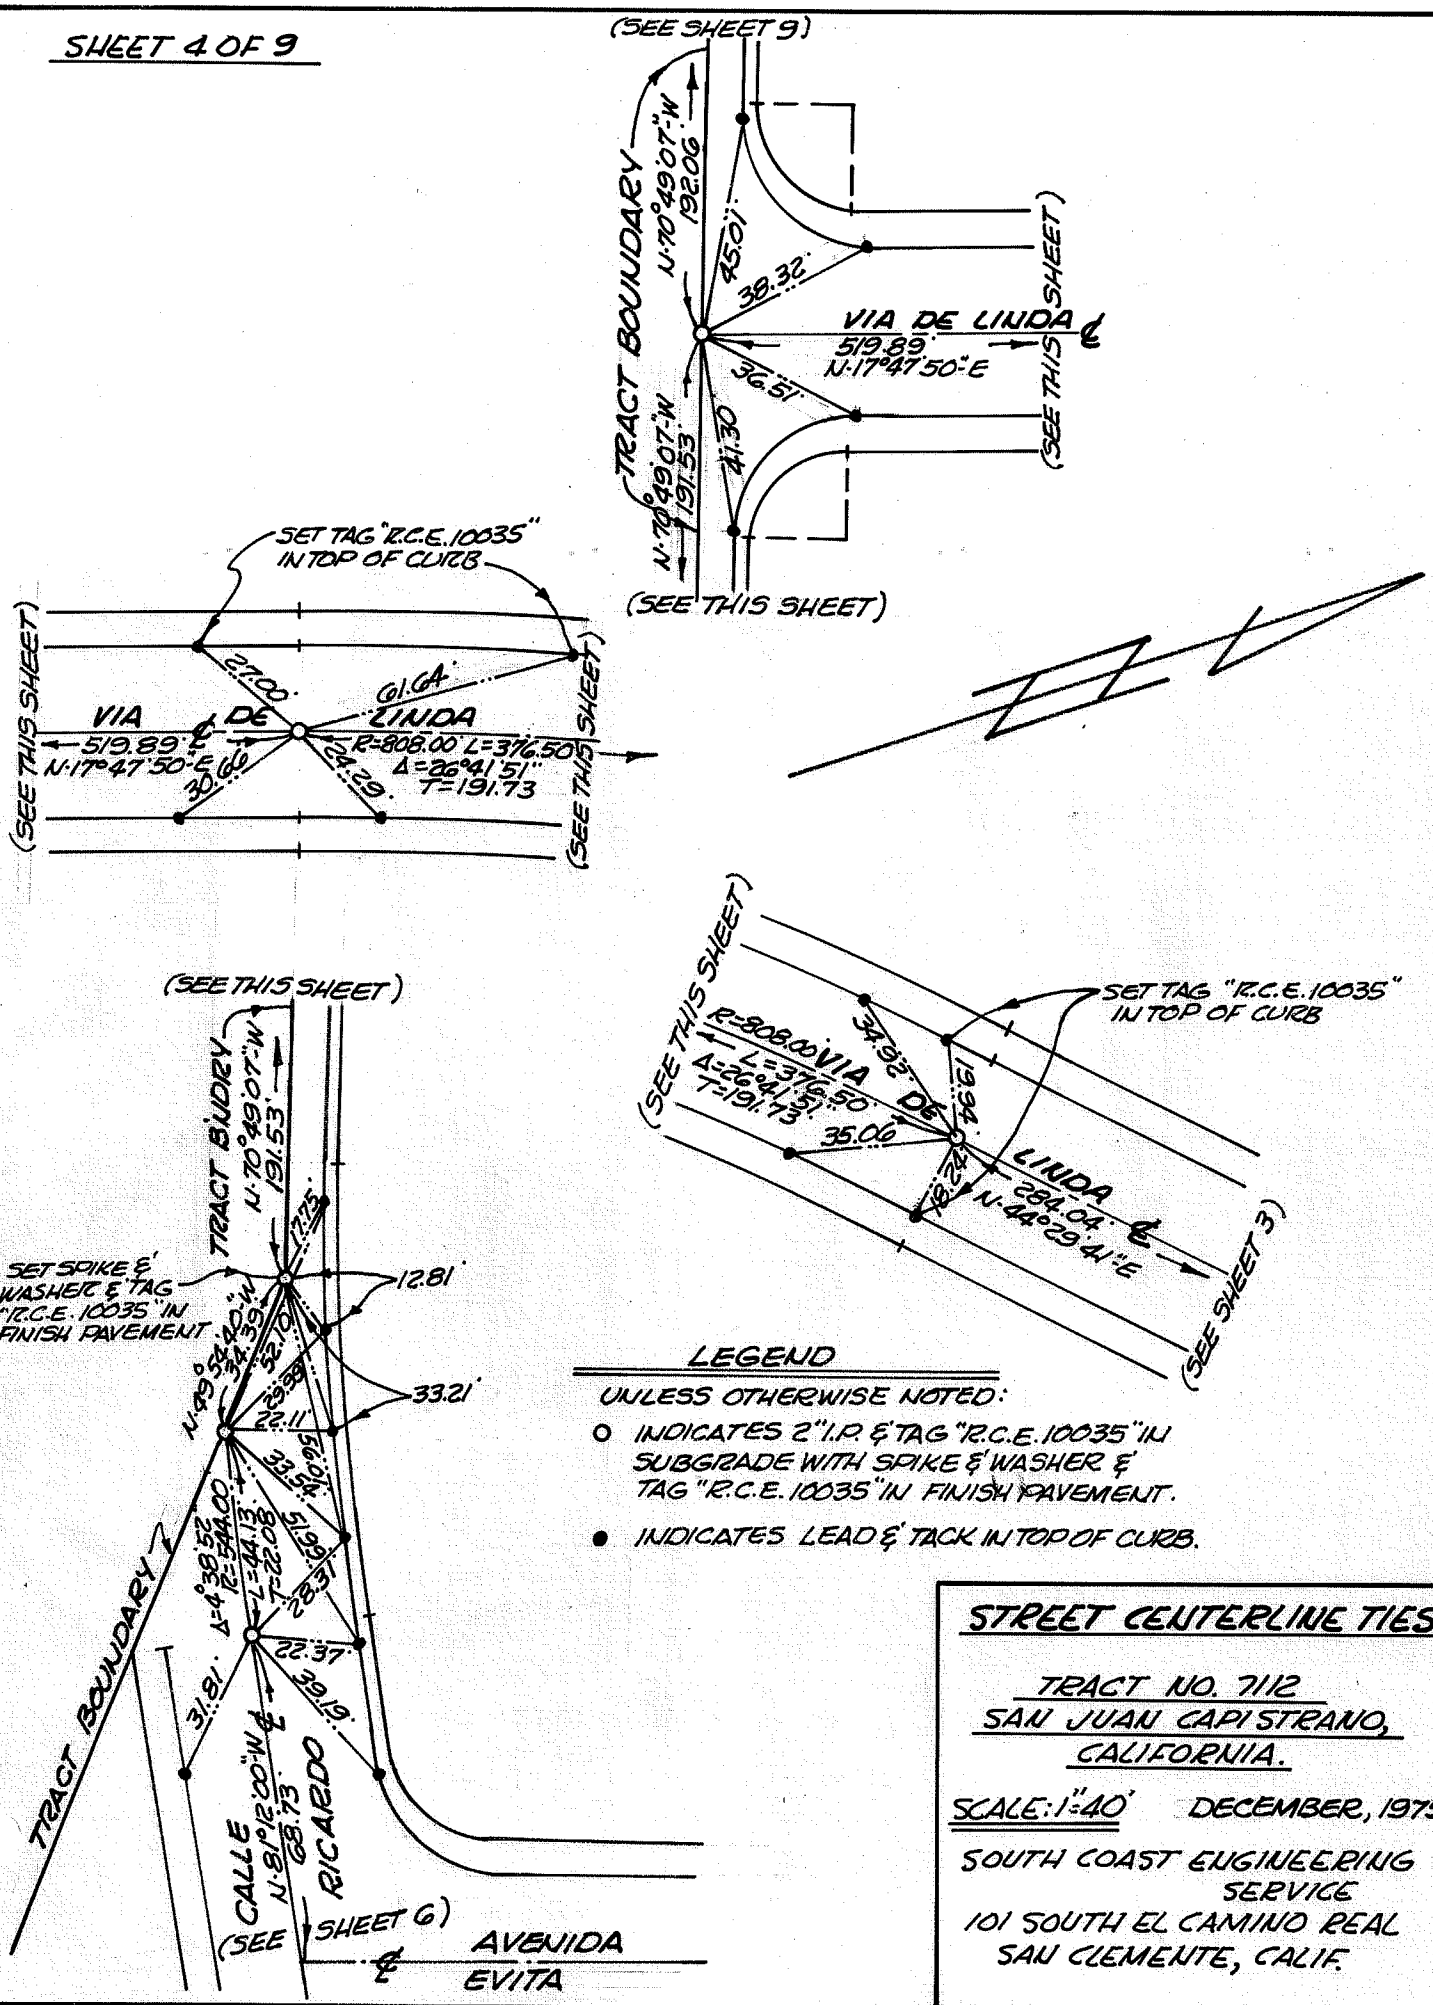

LEGEND

UNLESS OTHERWISE NOTED:

- ○ INDICATES 2" I.P. & TAG "R.C.E. 10035" IN SUBGRADE WITH SPIKE & WASHER & TAG "R.C.E. 10035" IN FINISH PAVEMENT.
- ● INDICATES LEAD & TACK IN TOP OF CURB.

STREET CENTERLINE TIES

TRACT NO. 7112
SAN JUAN CAPISTRANO, CALIFORNIA.

SCALE: 1"=40' DECEMBER, 1975

SOUTH COAST ENGINEERING SERVICE
101 SOUTH EL CAMINO REAL
SAN CLEMENTE, CALIF.

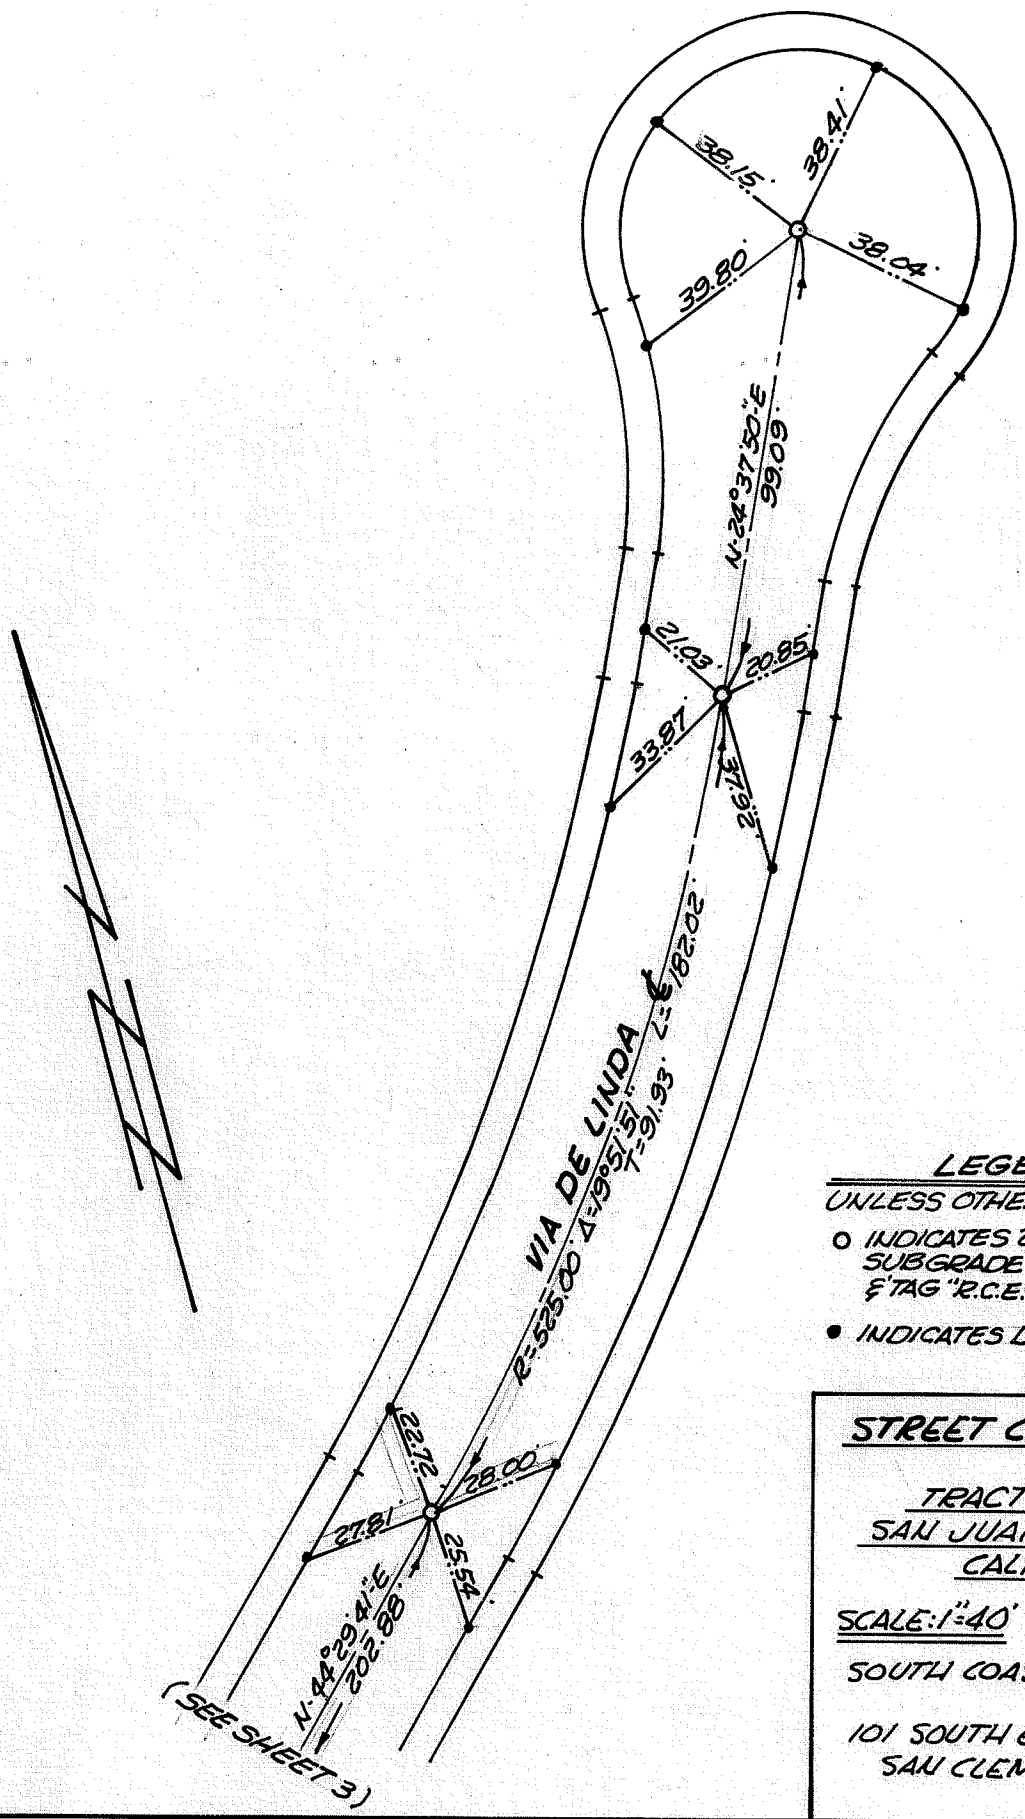

LEGEND

UNLESS OTHERWISE NOTED:

- ○ INDICATES 2" I.P. & TAG "R.C.E. 10035" IN SUBGRADE WITH SPIKE & WASHER & TAG "R.C.E. 10035" IN FINISH PAVEMENT.
- ● INDICATES LEAD & TACK IN TOP OF CURB.

STREET CENTERLINE TIES

TRACT NO. 7112
SAN JUAN CAPISTRANO,
CALIFORNIA.

SCALE: 1" = 40' DECEMBER, 1975.

SOUTH COAST ENGINEERING SERVICE
101 SOUTH EL CAMINO REAL
SAN CLEMENTE, CALIF.

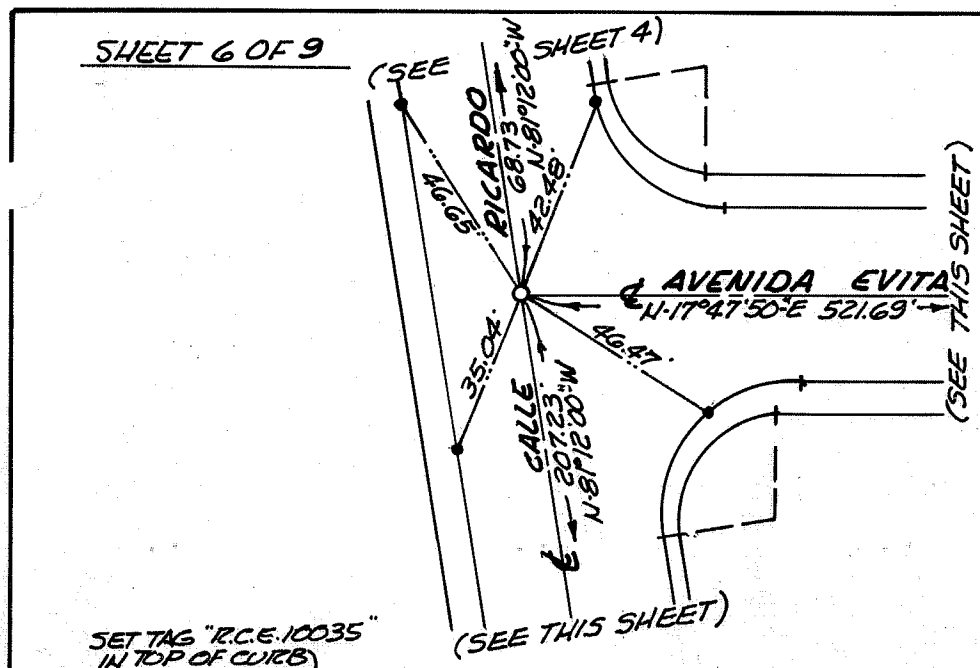

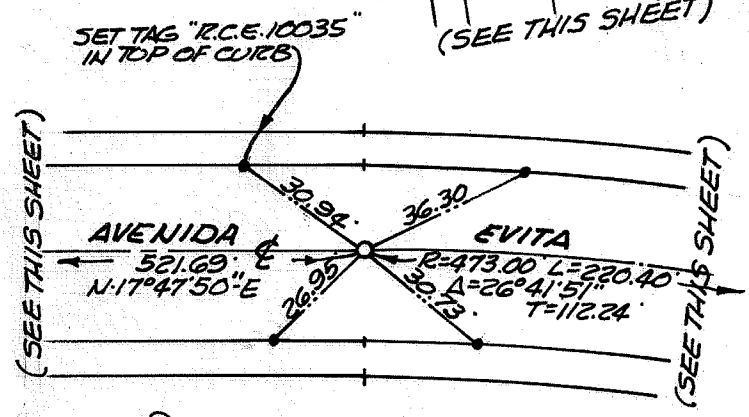

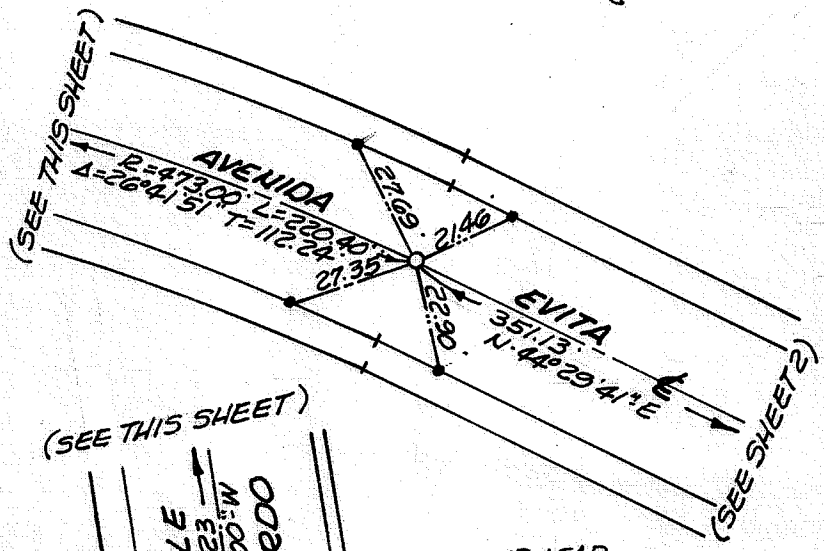

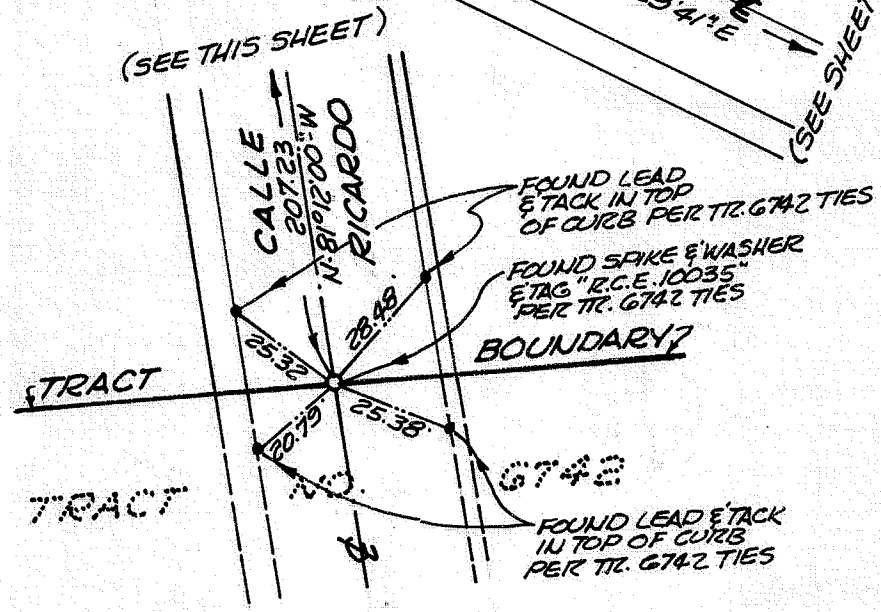

LEGEND

UNLESS OTHERWISE NOTED:

- ○ INDICATES 2" I.P. & TAG "R.C.E. 10035" IN SUBGRADE WITH SPIKE & WASHER & TAG "R.C.E. 10035" IN FINISH PAVEMENT.
- ● INDICATES LEAD & TACK IN TOP OF CURB.

STREET CENTERLINE TIES

TRACT NO. 7112
SAN JUAN CAPISTRANO, CALIFORNIA.

SCALE: 1"=40' DECEMBER, 1975.

SOUTH COAST ENGINEERING SERVICE
101 SOUTH EL CAMINO REAL
SAN CLEMENTE, CALIF.

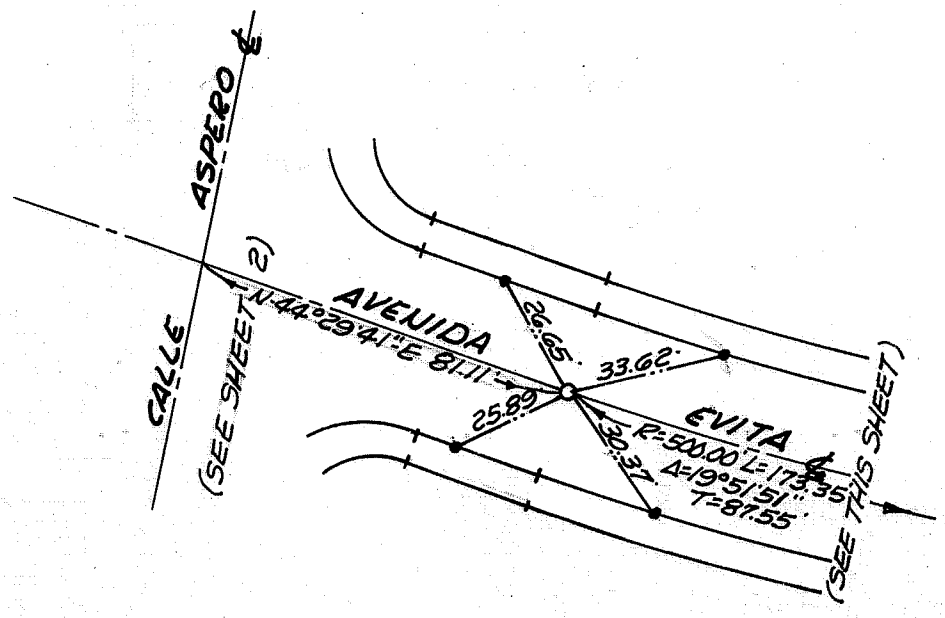

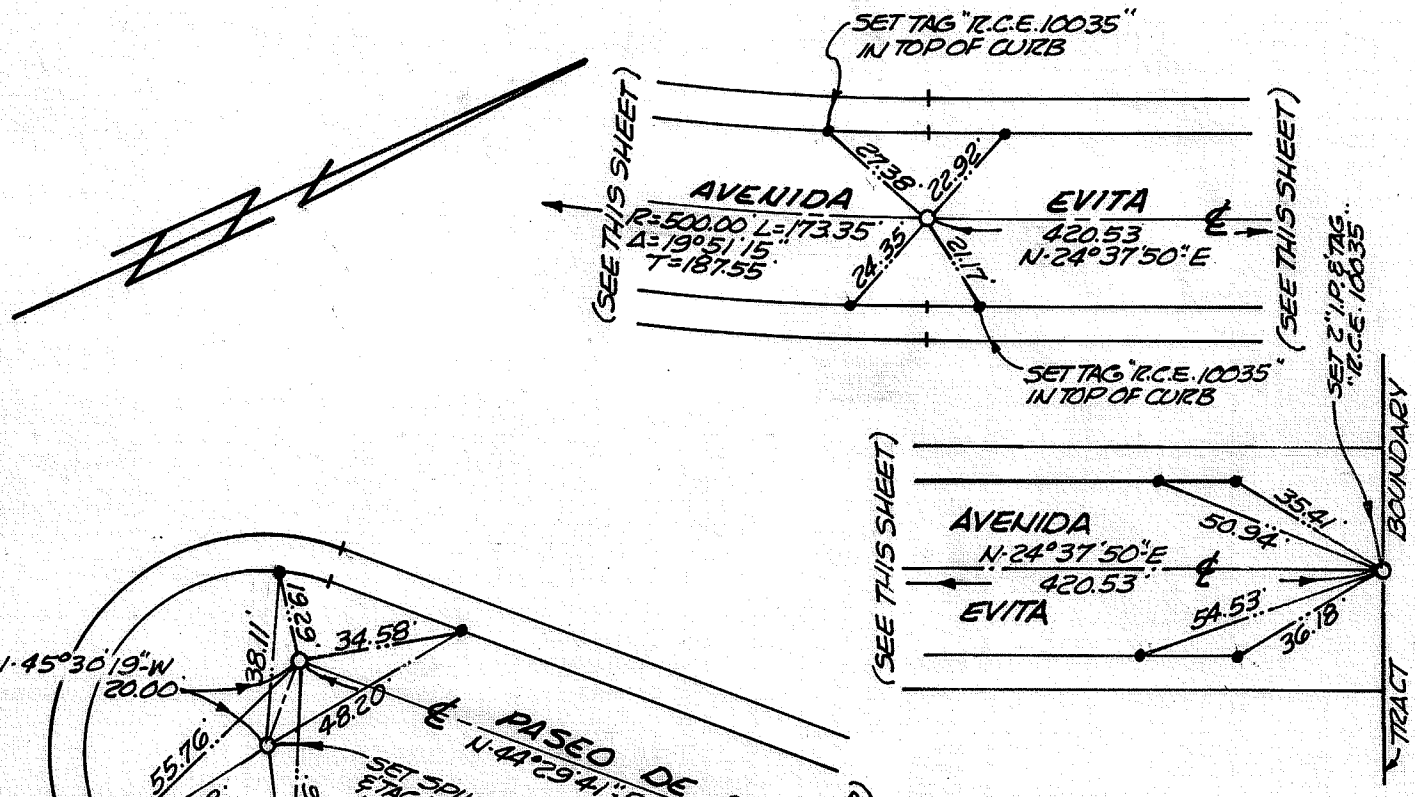

LEGEND

UNLESS OTHERWISE NOTED:

- ○ INDICATES 2" I.P. & TAG "R.C.E. 10035" IN SUBGRADE WITH SPIKE & WASHER & TAG "R.C.E. 10035" IN FINISH PAVEMENT.
- ● INDICATES LEAD & TACK IN TOP OF CURB.

STREET CENTERLINE TIES

TRACT NO. 7112
SAN JUAN CAPISTRANO, CALIFORNIA.

SCALE: 1" = 40' DECEMBER, 1975.

SOUTH COAST ENGINEERING SERVICE
101 SOUTH EL CAMINO REAL
SAN CLEMENTE, CALIF.

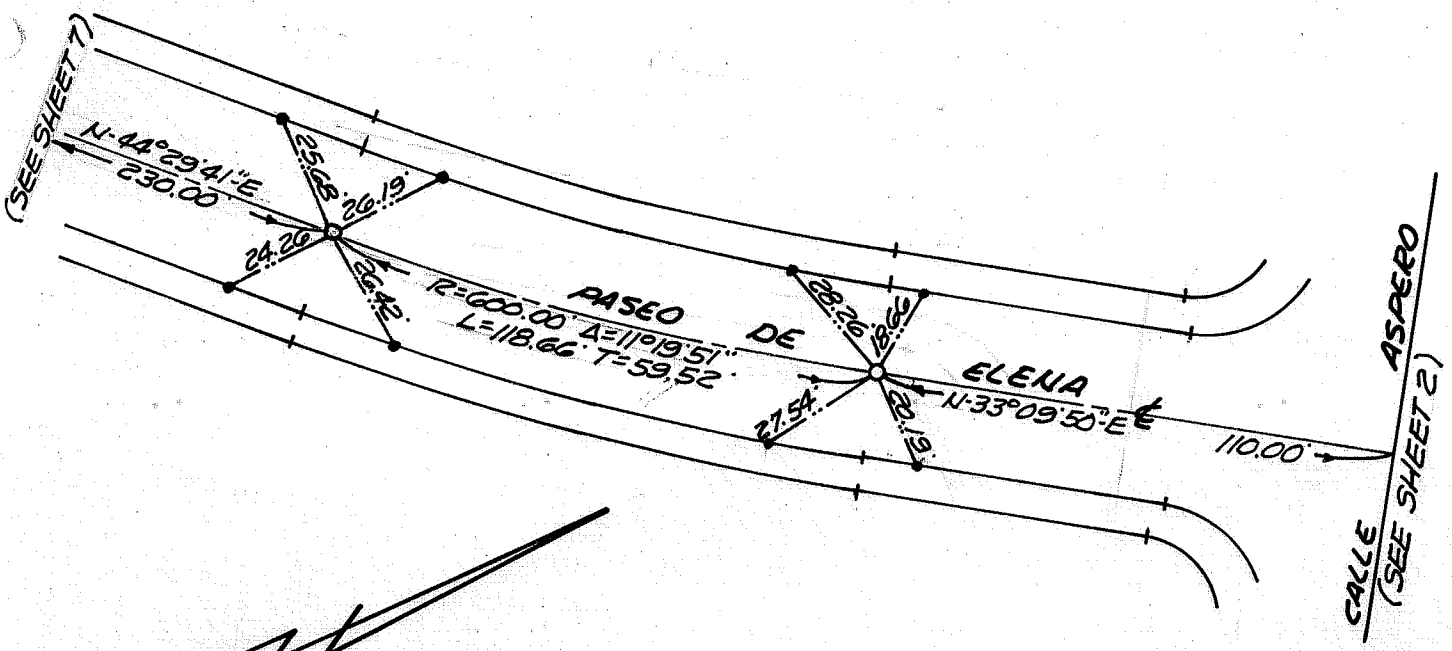

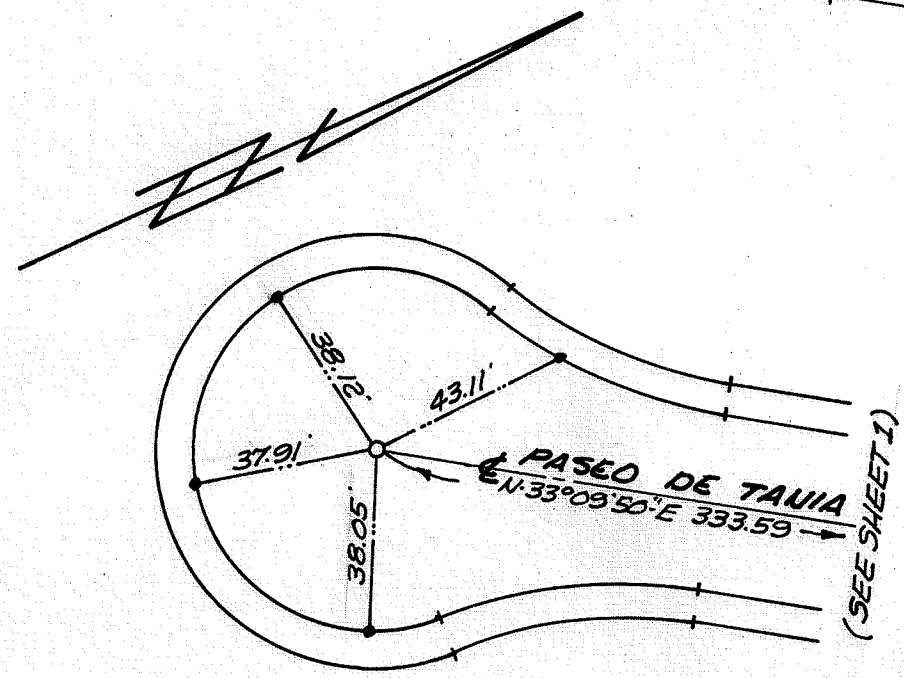

LEGEND

UNLESS OTHERWISE NOTED:

- O INDICATES 2" I.P. & TAG "R.C.E. 10035" IN SUBGRADE WITH SPIKE & WASHER & TAG "R.C.E. 10035" IN FINISH PAVEMENT.
- ● INDICATES LEAD & TACK IN TOP OF CURB.

STREET CENTERLINE TIES

TRACT NO. 7112
SAN JUAN CAPISTRANO,
CALIFORNIA.

SCALE: 1" = 40' DECEMBER, 1975.

SOUTH COAST ENGINEERING SERVICE
101 SOUTH EL CAMINO REAL
SAN CLEMENTE, CALIF.

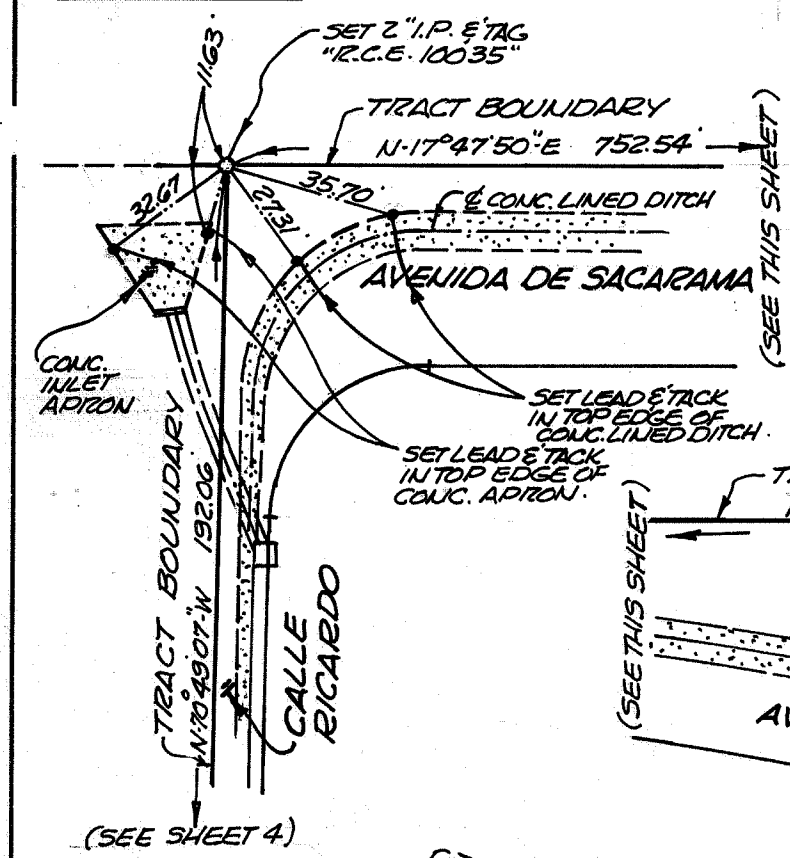

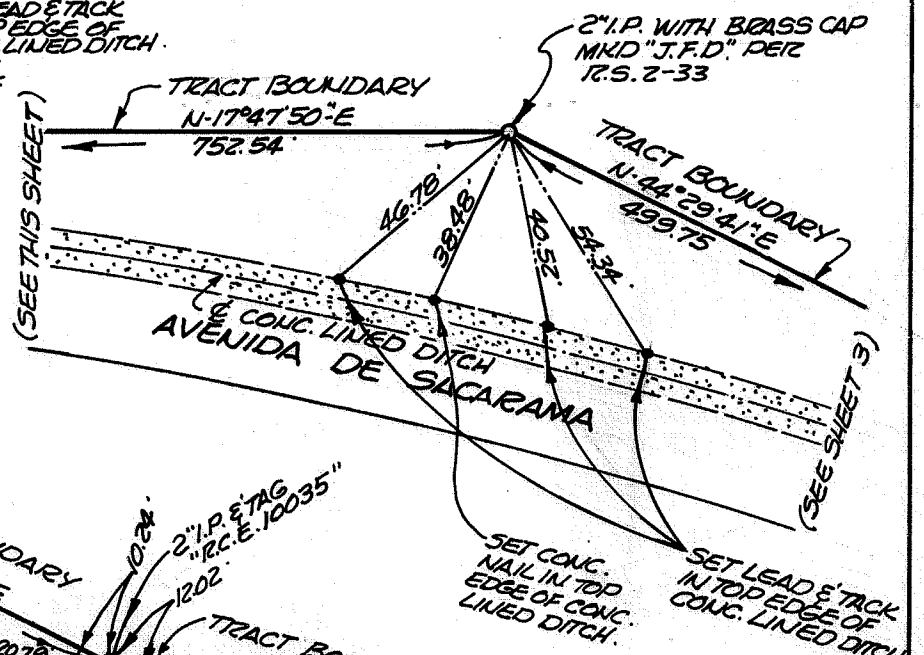

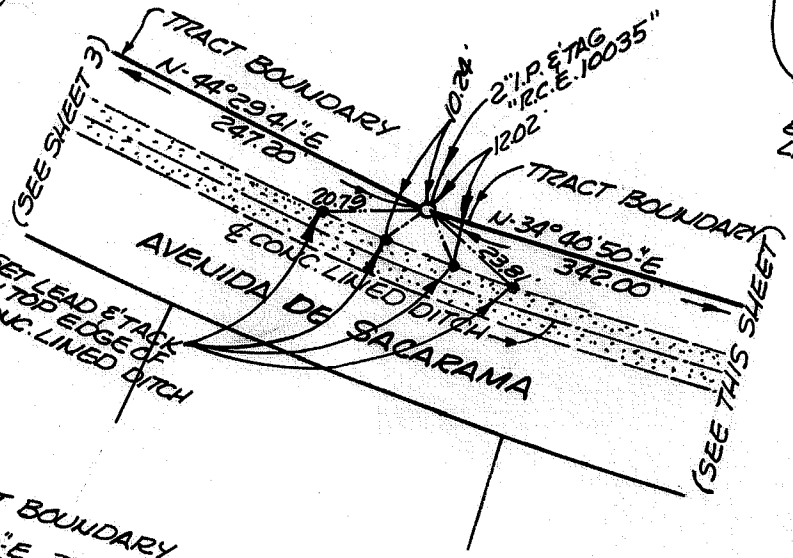

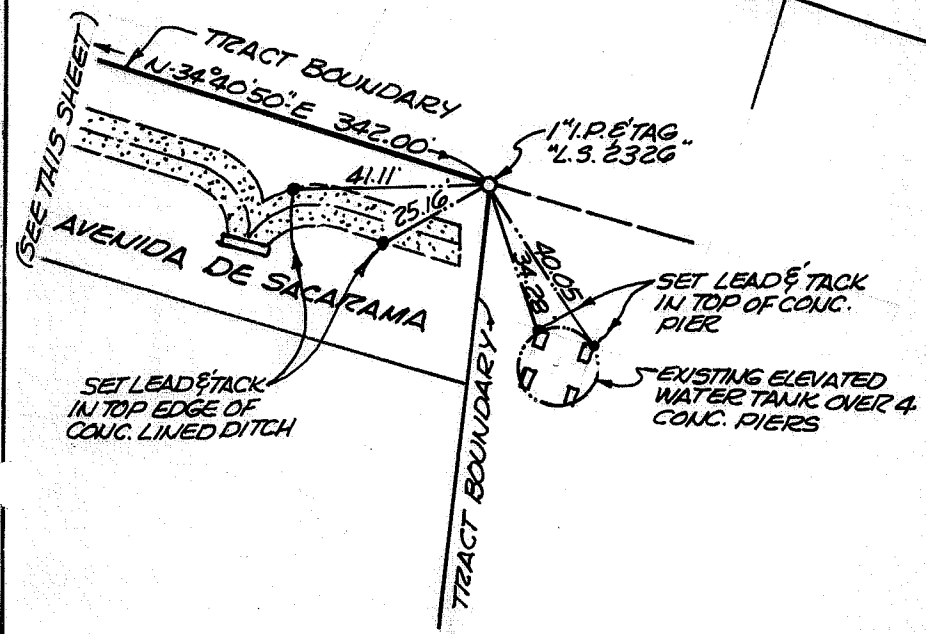

STREET CENTERLINE TIES

TRACT NO. 7112
SAN JUAN CAPISTRANO
CALIFORNIA.

SCALE: 1" = 40' DECEMBER, 1975.

SOUTH COAST ENGINEERING SERVICE
101 SOUTH EL CAMINO REAL
SAN CLEMENTE, CALIF.