R. M. Galloway & Associates Inc.
CIVIL ENGINEERS & PLANNERS
LAND AND MINERAL SURVEYORS/LANDSCAPE ARCHITECTS
NEWPORT BEACH/COSTA MESA • SAN FRANCISCO • LOS ANGELES • SAN DIEGO • ALTURAS, CALIF. • PRESCOTT, ARIZONA
GALBAR BUILDING
129 CABRILLO, COSTA MESA, CALIF.
(714) 642-9840
MAILING ADDRESS
P.O. BOX 1995
NEWPORT BEACH, CALIF. 92663

TRACT NO. 103
M.M. 11/29-33

FEB. '74

℄ TIE NOTES - TRACT 7194

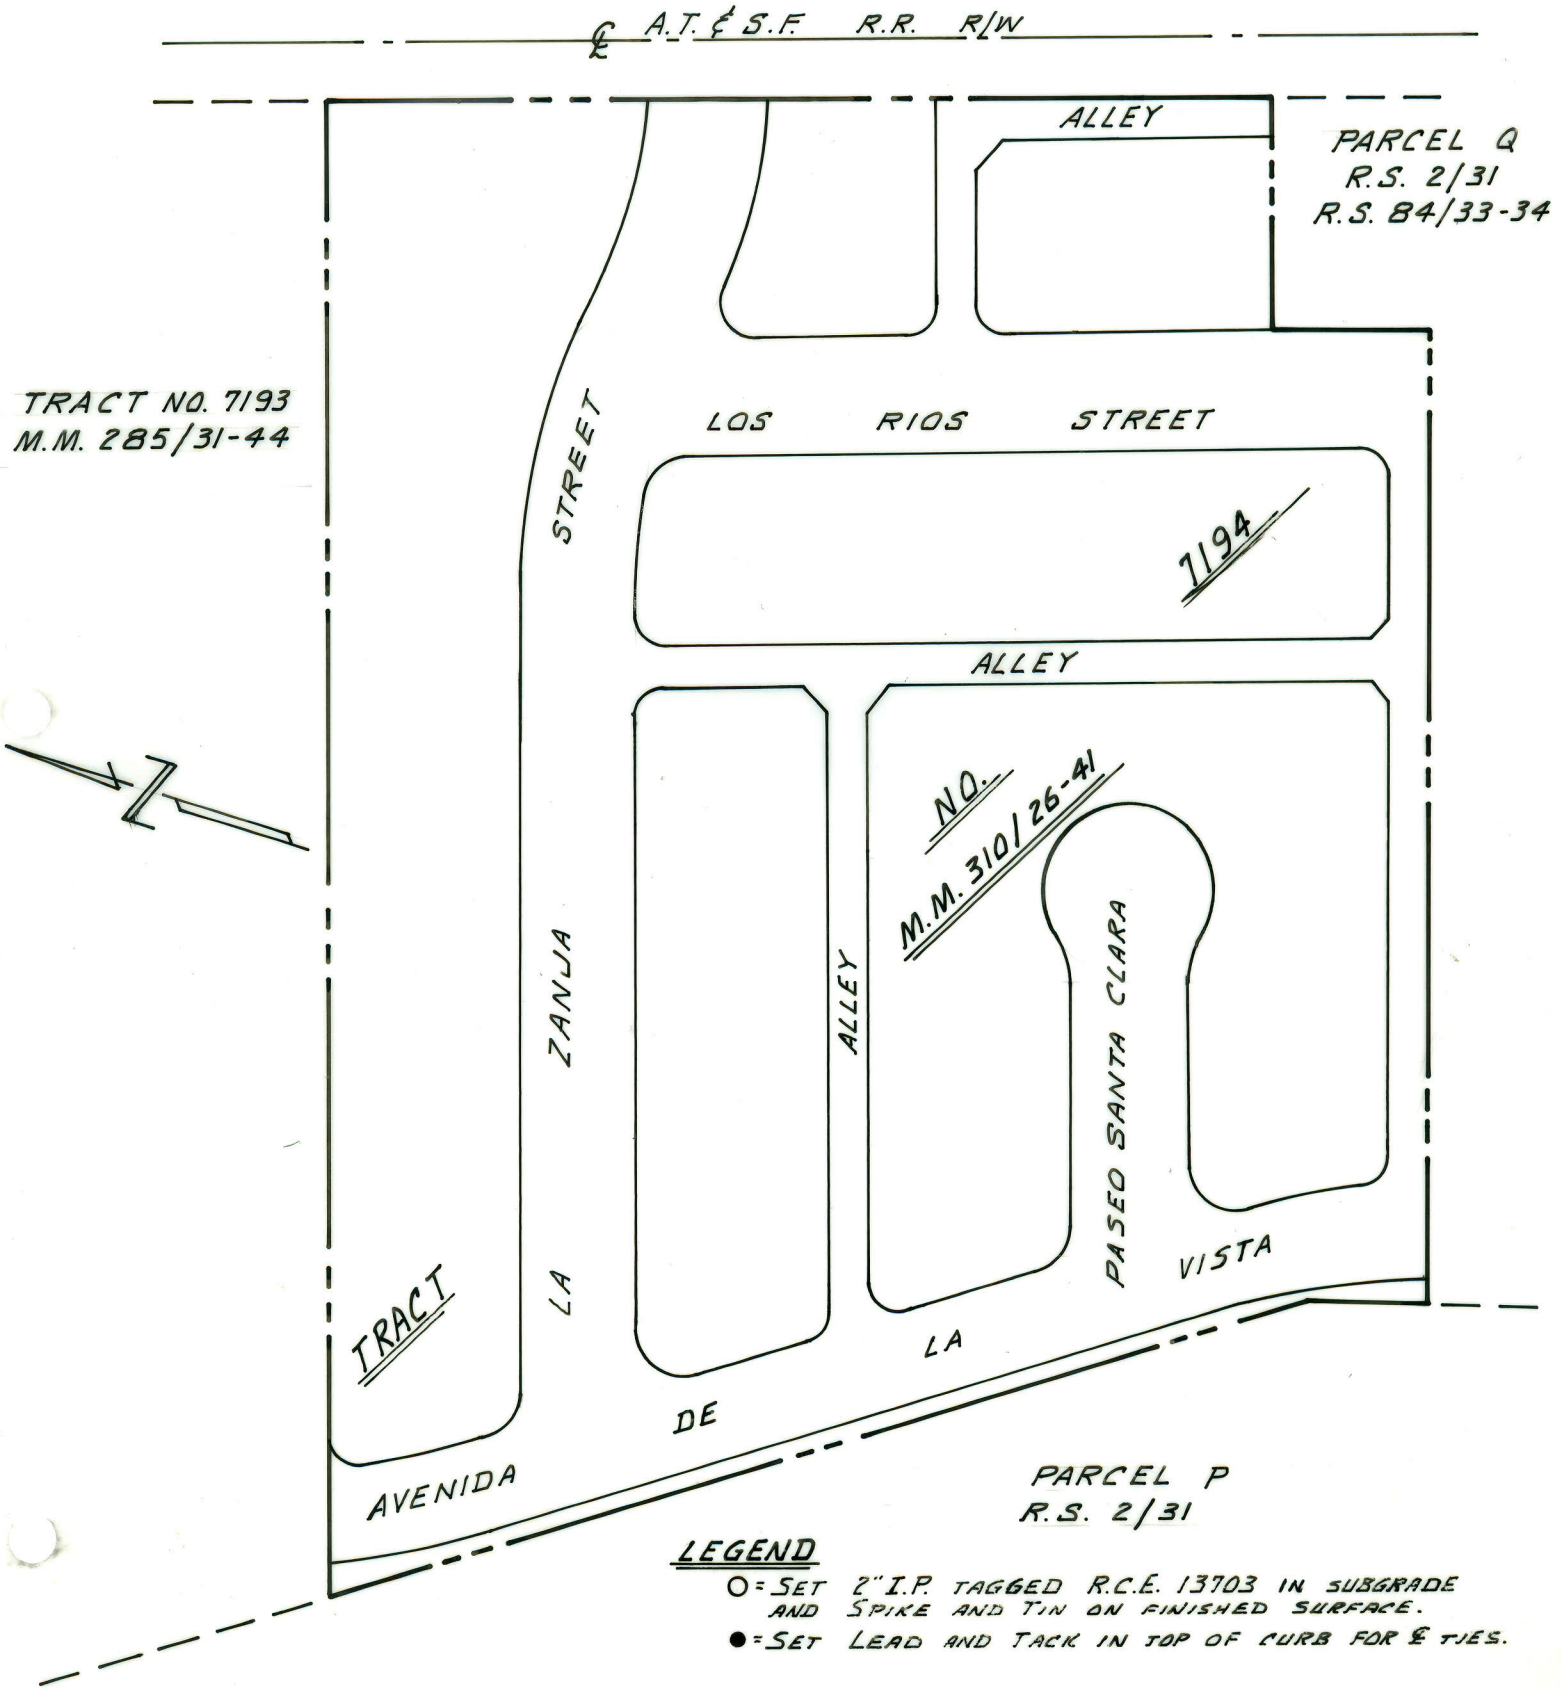

LEGEND

O = SET 2" I.P. TAGGED R.C.E. 13703 IN SUBGRADE AND SPIKE AND TIN ON FINISHED SURFACE.

● = SET LEAD AND TACK IN TOP OF CURB FOR ℄ TIES.

R. M. Galloway & Associates Inc.
CIVIL ENGINEERS & PLANNERS
LAND AND MINERAL SURVEYORS/LANDSCAPE ARCHITECTS
NEWPORT BEACH/COSTA MESA • SAN FRANCISCO • LOS ANGELES • SAN DIEGO • ALTURAS, CALIF • PRESCOTT, ARIZONA
GALBAR BUILDING
129 CABRILLO, COSTA MESA, CALIF.
(714) 642-9840
MAILING ADDRESS
P.O. BOX 1995
NEWPORT BEACH, CALIF. 92663

℄ TIE NOTES - TRACT 7194

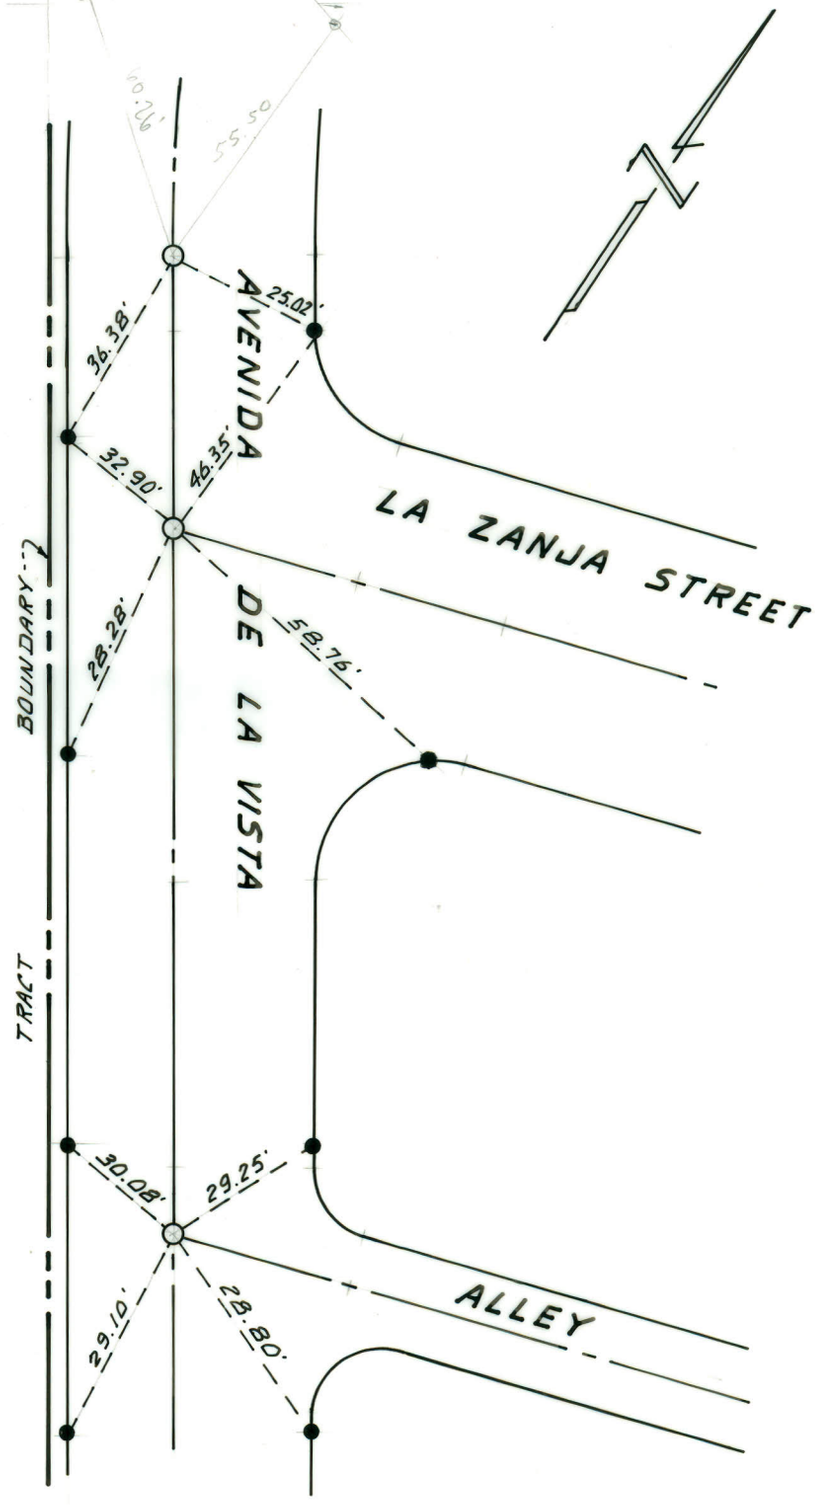

NOTE: SEE SHEET 1 FOR LEGEND.

R. M. Galloway & Associates Inc.
CIVIL ENGINEERS & PLANNERS
LAND AND MINERAL SURVEYORS/LANDSCAPE ARCHITECTS
NEWPORT BEACH/COSTA MESA • SAN FRANCISCO • LOS ANGELES • SAN DIEGO • ALTURAS, CALIF. • PRESCOTT, ARIZONA
GALBAR BUILDING
129 CABRILLO, COSTA MESA, CALIF.
(714) 642-9840
MAILING ADDRESS
P.O. BOX 1995
NEWPORT BEACH, CALIF. 92663

℄ TIE NOTES - TRACT 7194

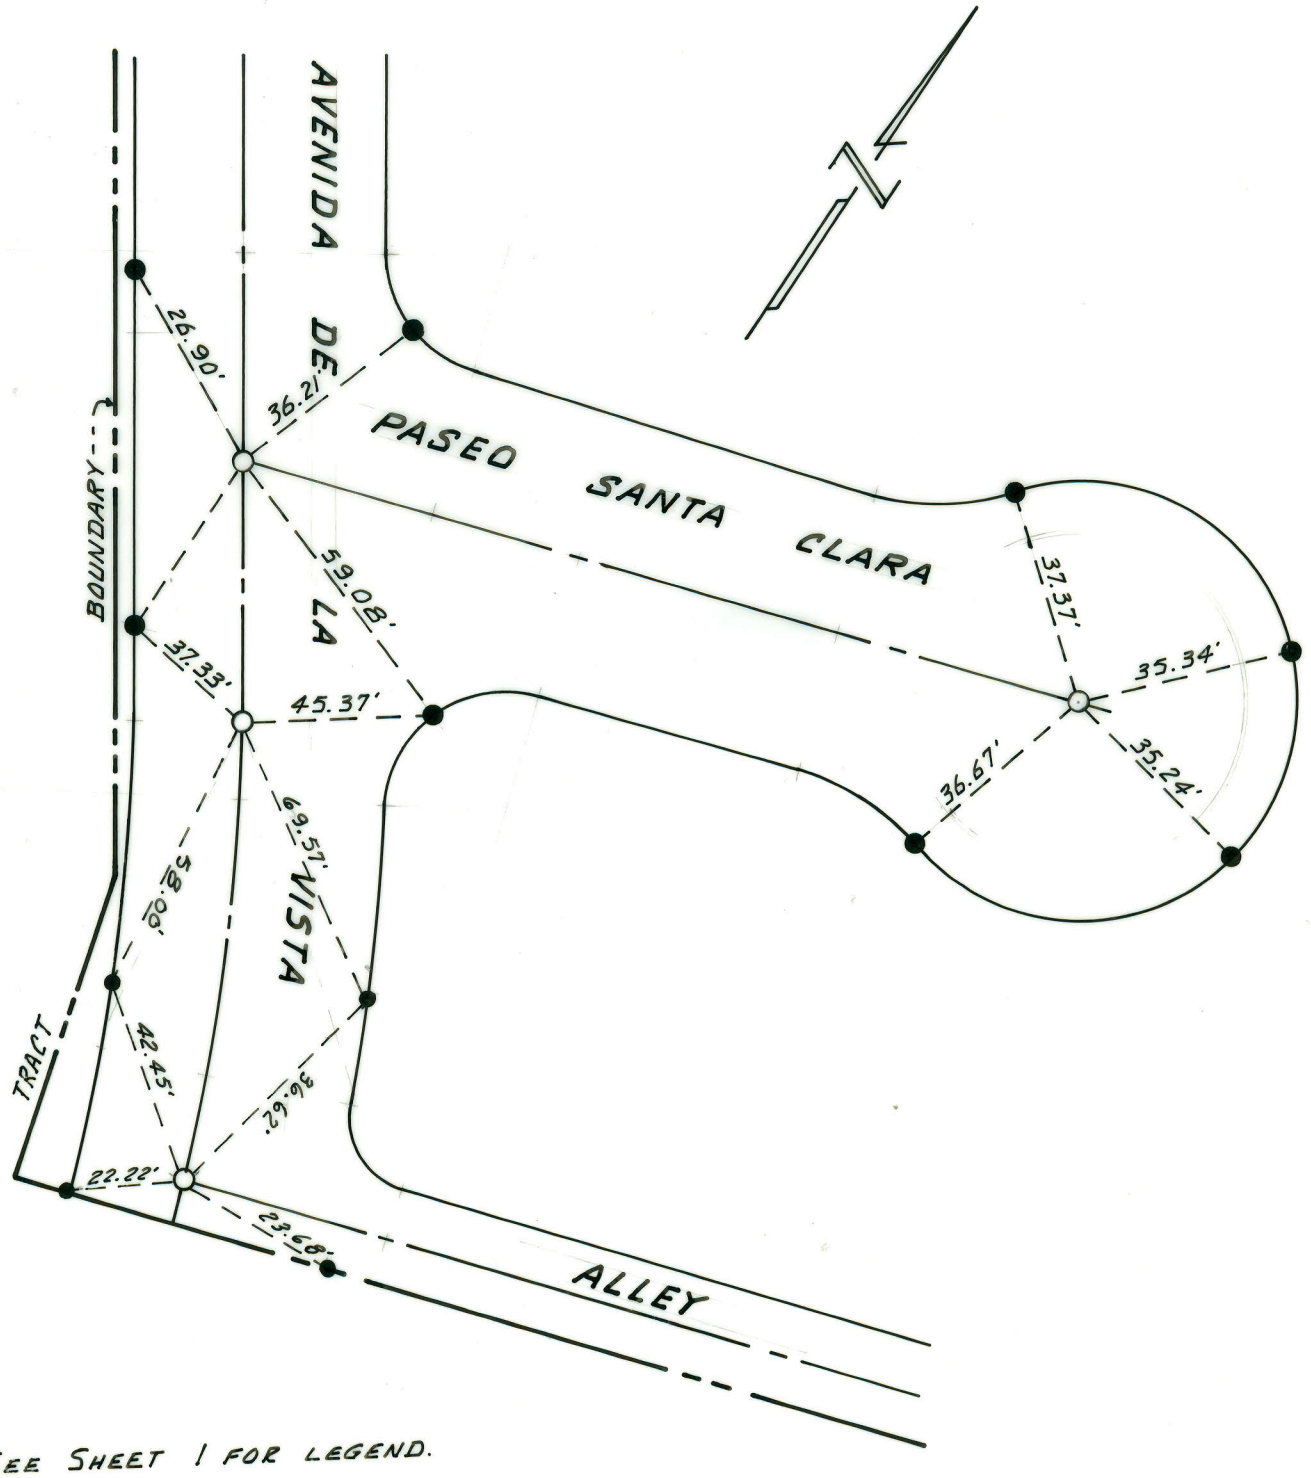

NOTE: SEE SHEET 1 FOR LEGEND.

R. M. Galloway & Associates Inc.
CIVIL ENGINEERS & PLANNERS
LAND AND MINERAL SURVEYORS/LANDSCAPE ARCHITECTS
NEWPORT BEACH/COSTA MESA • SAN FRANCISCO • LOS ANGELES • SAN DIEGO • ALTURAS, CALIF. • PRESCOTT, ARIZONA
GALBAR BUILDING
129 CABRILLO, COSTA MESA, CALIF.
(714) 642-9840
MAILING ADDRESS
P.O. BOX 1995
NEWPORT BEACH, CALIF. 92663

℄ TIE NOTES - TRACT 7194

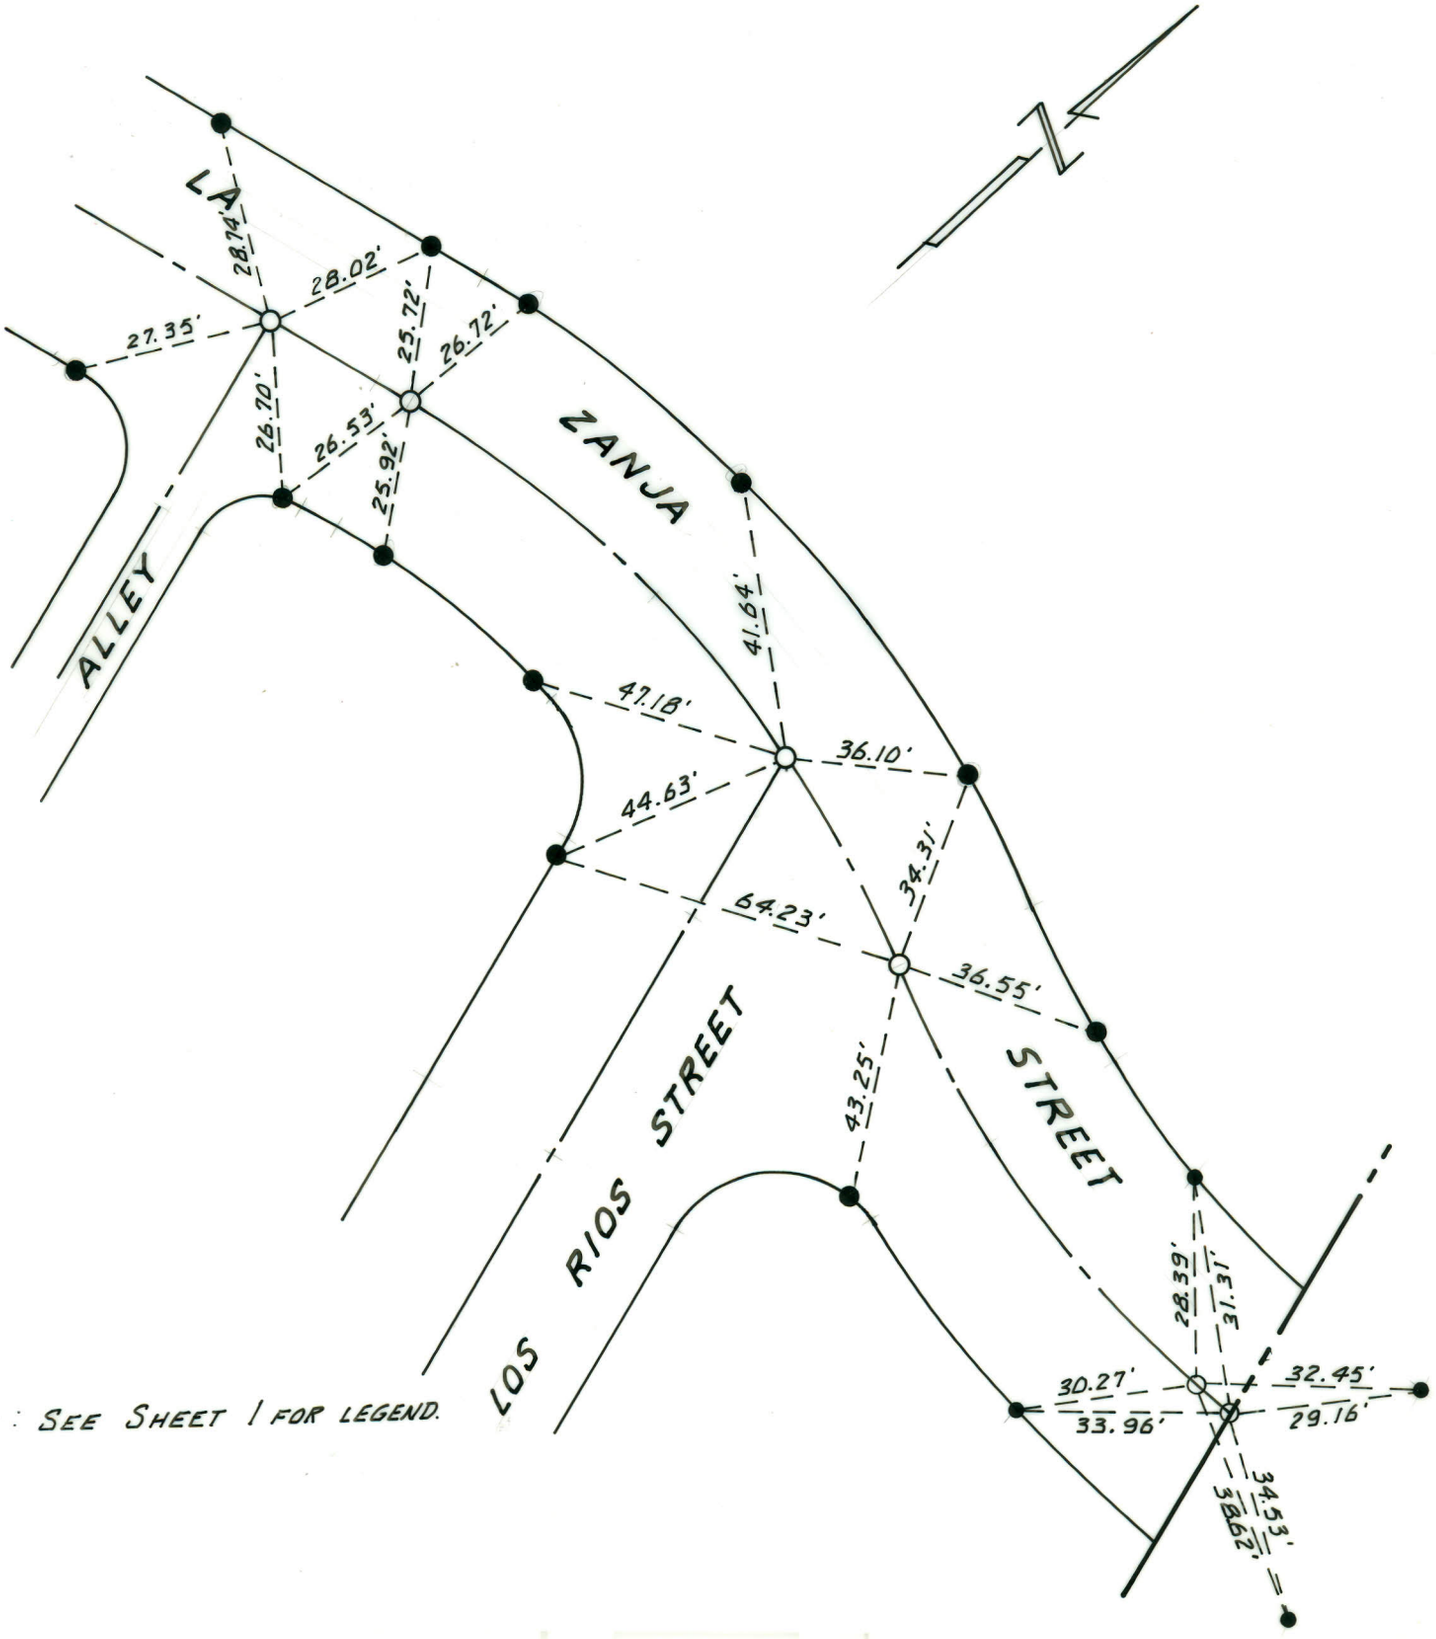

NOTE: SEE SHEET 1 FOR LEGEND.

R. M. Galloway & Associates Inc.
CIVIL ENGINEERS & PLANNERS
LAND AND MINERAL SURVEYORS/LANDSCAPE ARCHITECTS
NEWPORT BEACH/COSTA MESA • SAN FRANCISCO • LOS ANGELES • SAN DIEGO • ALTURAS, CALIF • PRESCOTT, ARIZONA
GALBAR BUILDING
129 CABRILLO, COSTA MESA, CALIF.
(714) 642-9840
MAILING ADDRESS
P.O. BOX 1995
NEWPORT BEACH, CALIF. 92663

℄ TIE NOTES - TRACT 7194

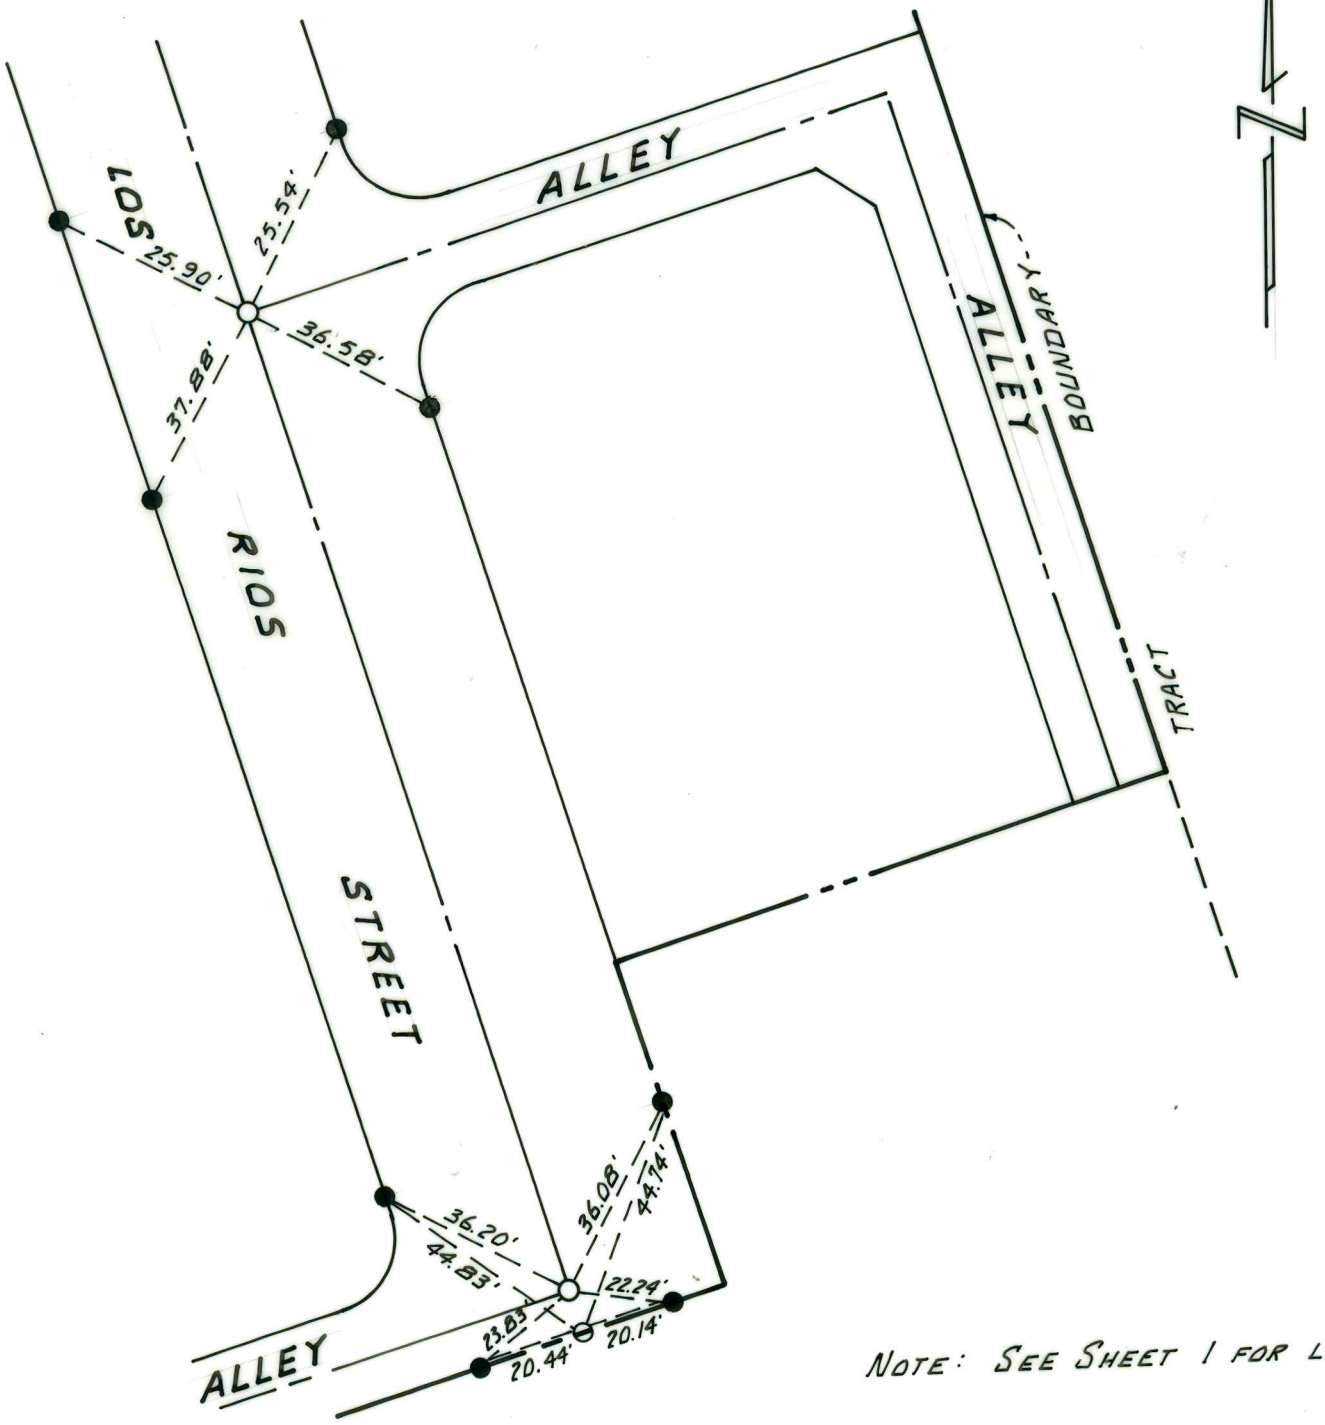

NOTE: SEE SHEET 1 FOR LEGEND.