R. M. Galloway & Associates Inc.
CIVIL ENGINEERS & PLANNERS
LAND AND MINERAL SURVEYORS/LANDSCAPE ARCHITECTS
NEWPORT BEACH/COSTA MESA • SAN FRANCISCO • LOS ANGELES • SAN DIEGO • ALTURAS, CALIF. • PRESCOTT, ARIZONA
GALBAR BUILDING
129 CABRILLO, COSTA MESA, CALIF.
(714) 642-9840
MAILING ADDRESS
P.O. BOX 1995
NEWPORT BEACH, CALIF. 92663

T.L. 6-15-73

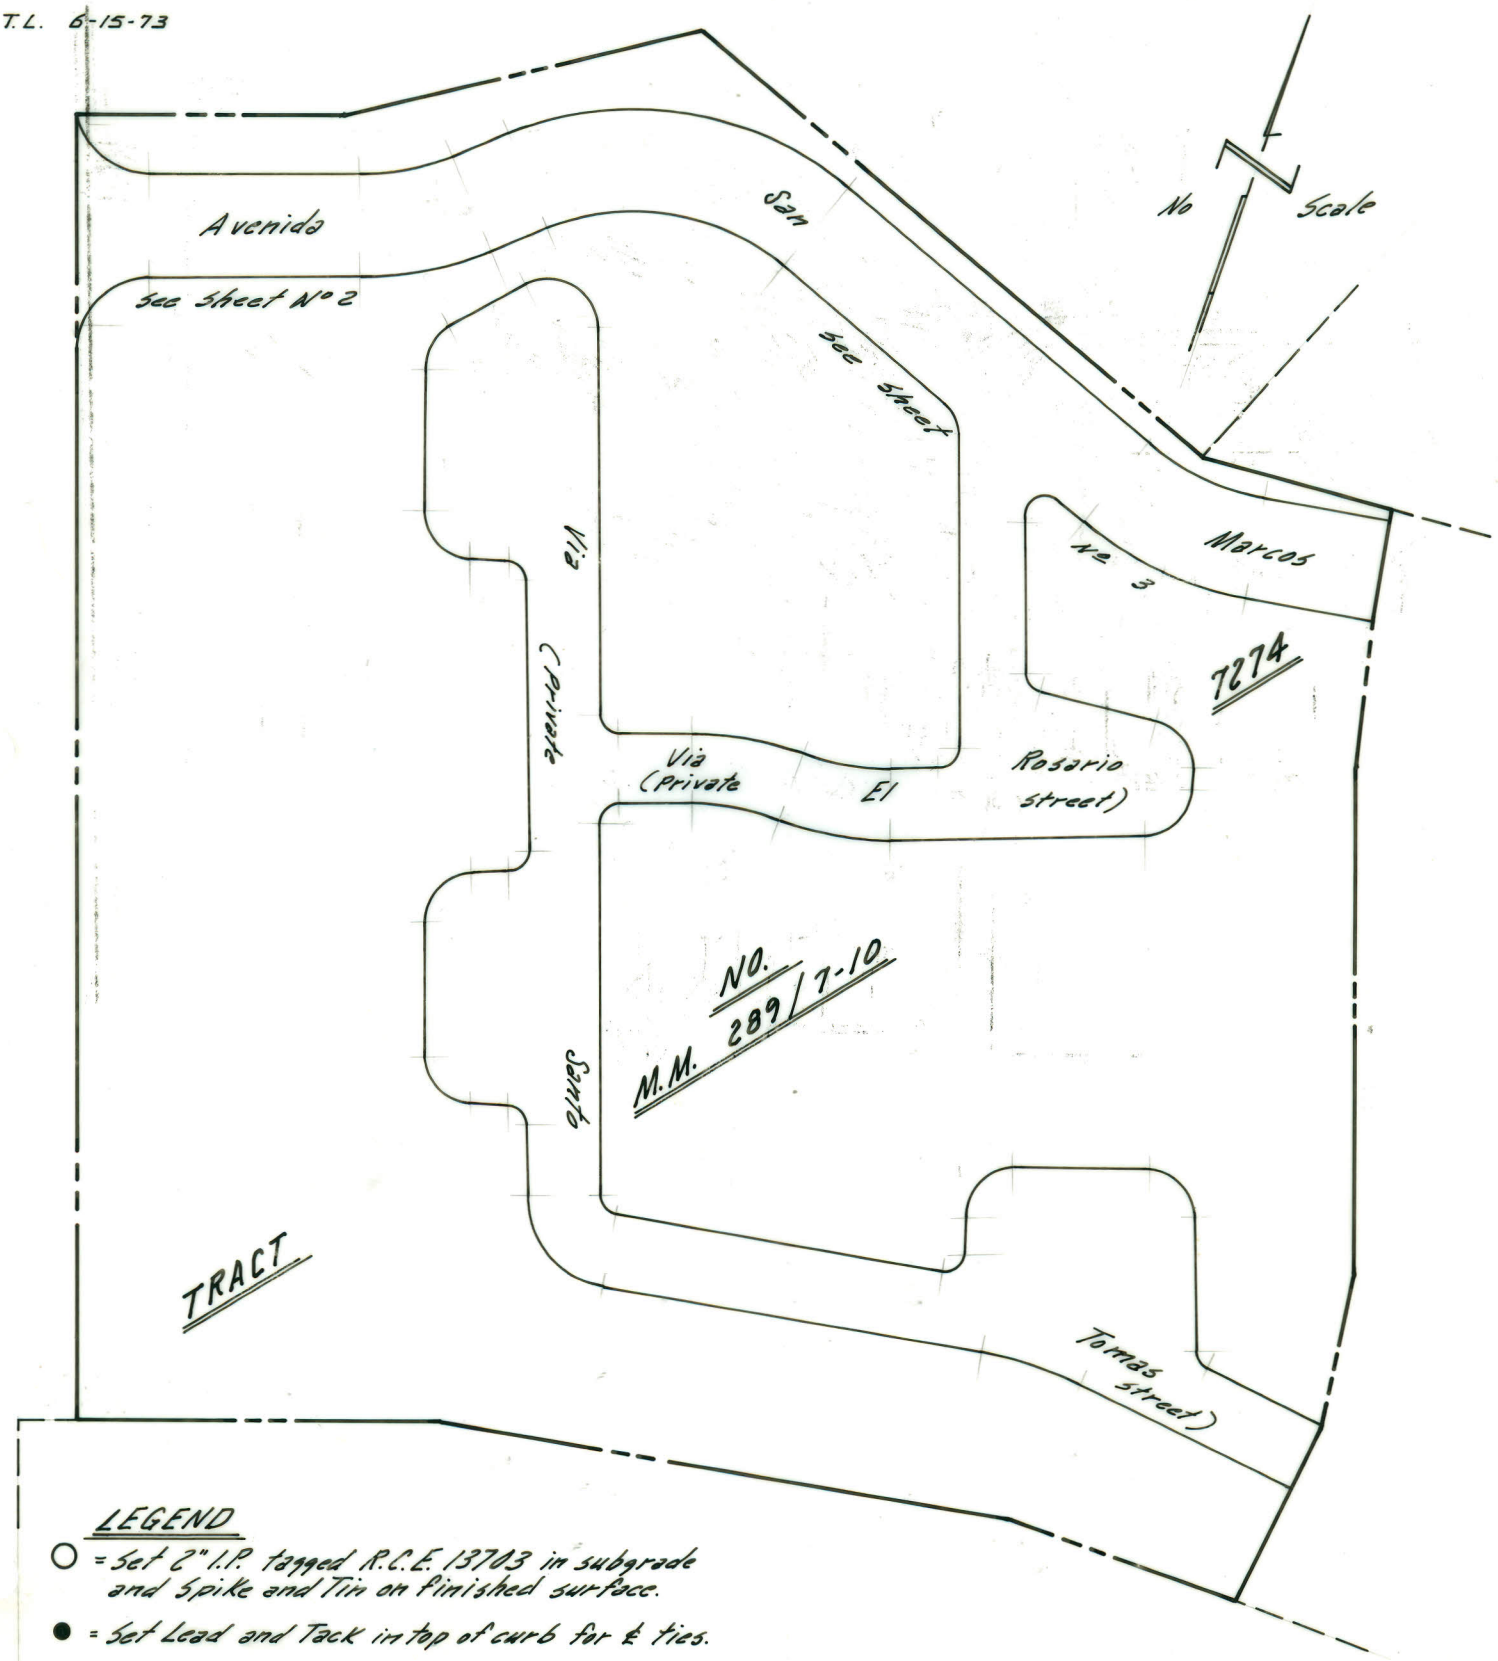

LEGEND

○ = Set 2" I.P. tagged R.C.E. 13703 in subgrade and Spike and Tin on finished surface.

● = Set Lead and Tack in top of curb for & ties.

R. M. Galloway & Associates Inc.
CIVIL ENGINEERS & PLANNERS
LAND AND MINERAL SURVEYORS/LANDSCAPE ARCHITECTS
NEWPORT BEACH/COSTA MESA • SAN FRANCISCO • LOS ANGELES • SAN DIEGO • ALTURAS, CALIF • PRESCOTT, ARIZONA
GALBAR BUILDING
129 CA[illegible], COSTA MESA, CALIF.
(714) 6[illegible]
MAILING ADDRESS
P.O. BOX 1995
NEWPORT BEACH, CALIF. 92663

℄ Tie Notes - Tract № 7274

T.L. 6-15-73

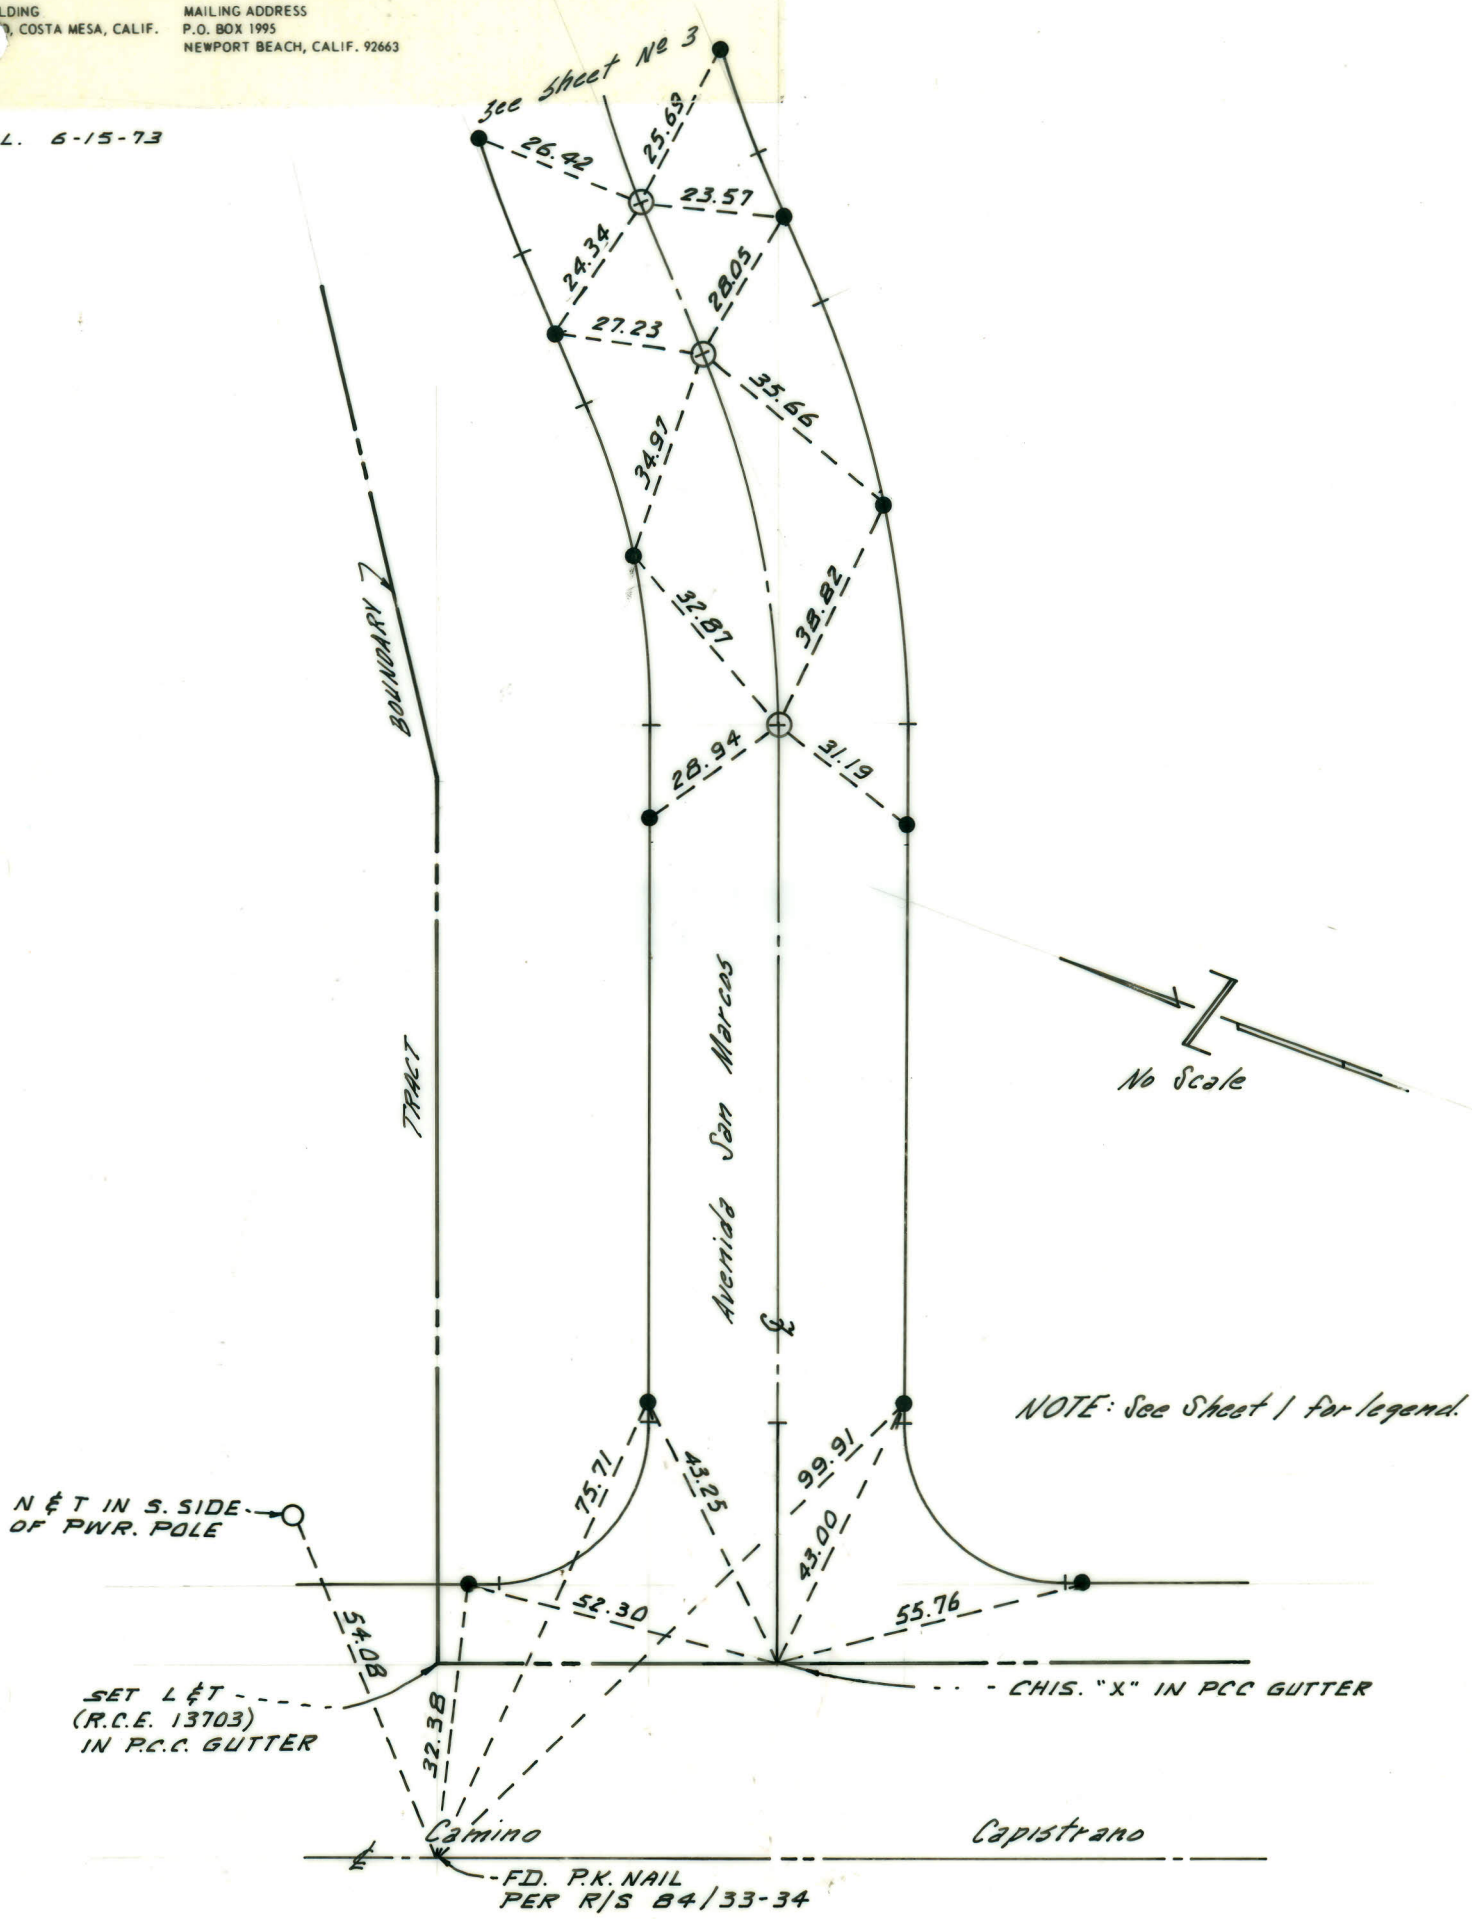

R. M. Galloway & Associates Inc.
CIVIL ENGINEERS & PLANNERS
LAND AND MINERAL SURVEYORS/LANDSCAPE ARCHITECTS
NEWPORT BEACH/COSTA MESA • SAN FRANCISCO • LOS ANGELES • SAN DIEGO • ALTURAS, CALIF. • PRESCOTT, ARIZONA
GALBAR BUILDING
129 CABRILLO, COSTA MESA, CALIF.
(714) 642-9840
MAILING ADDRESS
P.O. BOX 1995
NEWPORT BEACH, CALIF. 92663

T.L. 6-15-73

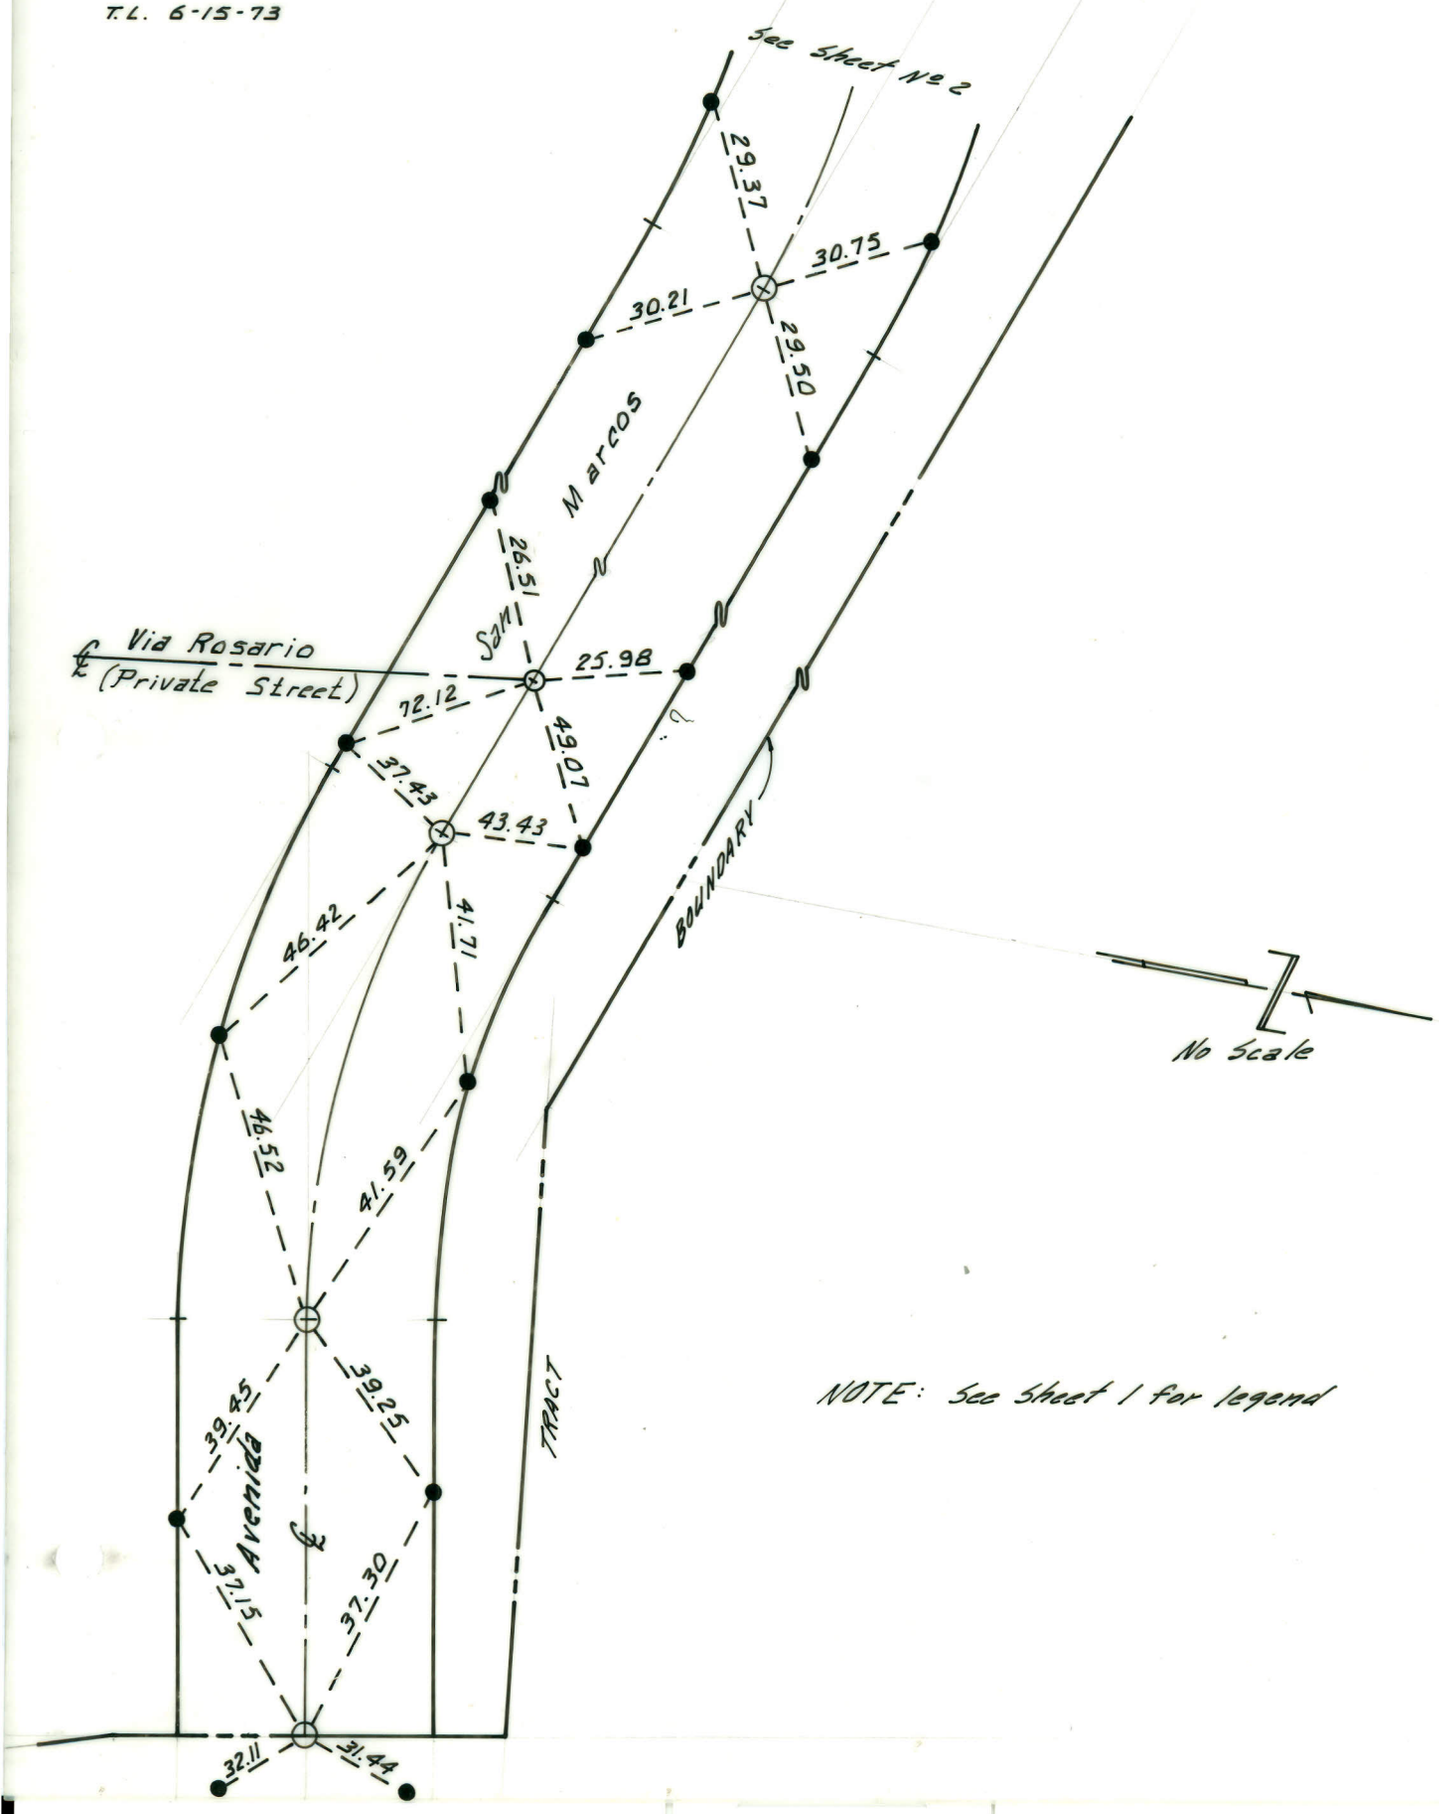

NOTE: See Sheet 1 for legend