℄ TIES TRACT № 7671 JANUARY 10, 1974 PAGE 1 OF 3

GERALD F. OLDENBURG
L.S. 3246

PARTY: SHEETS
GILLEN

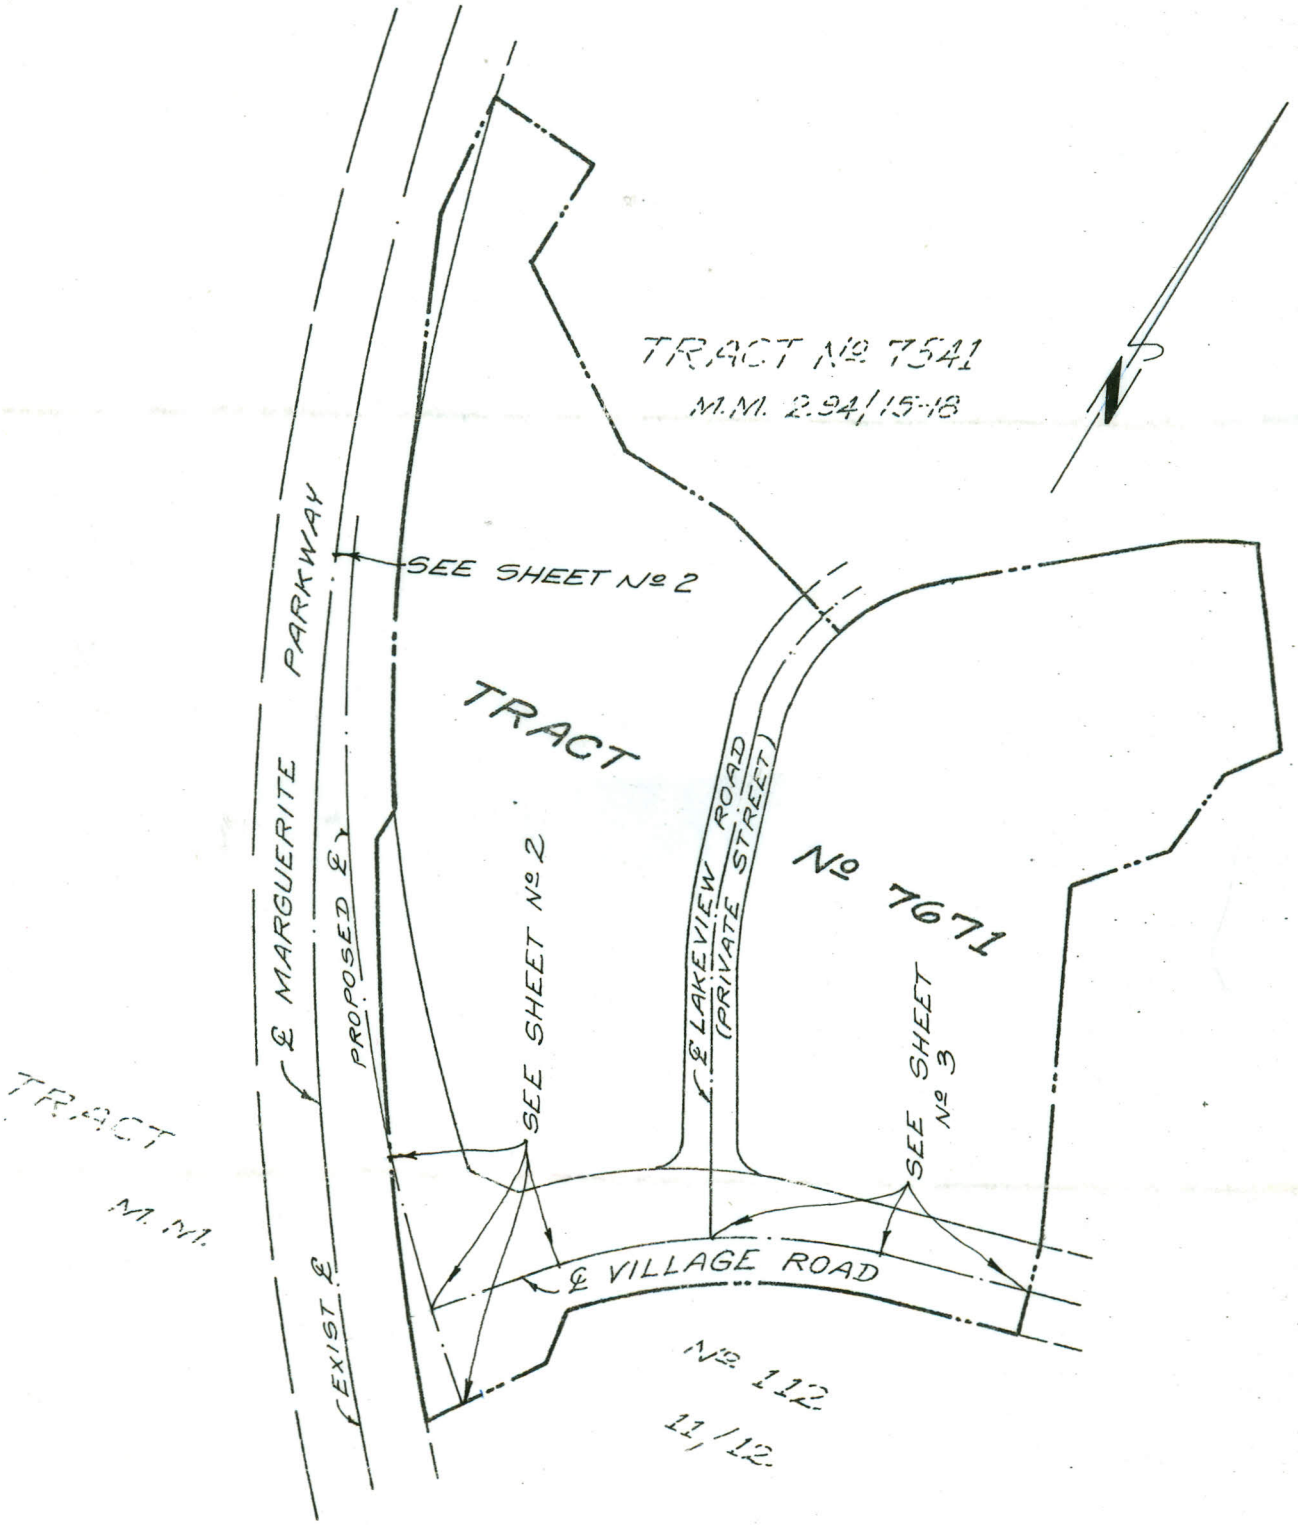

INDEX MAP

NO SCALE

JN. 72 392

GERALD F. OLDENBURG
L.S. 3246

PARTY: SHEETS
GILLEN
Mc DONALD

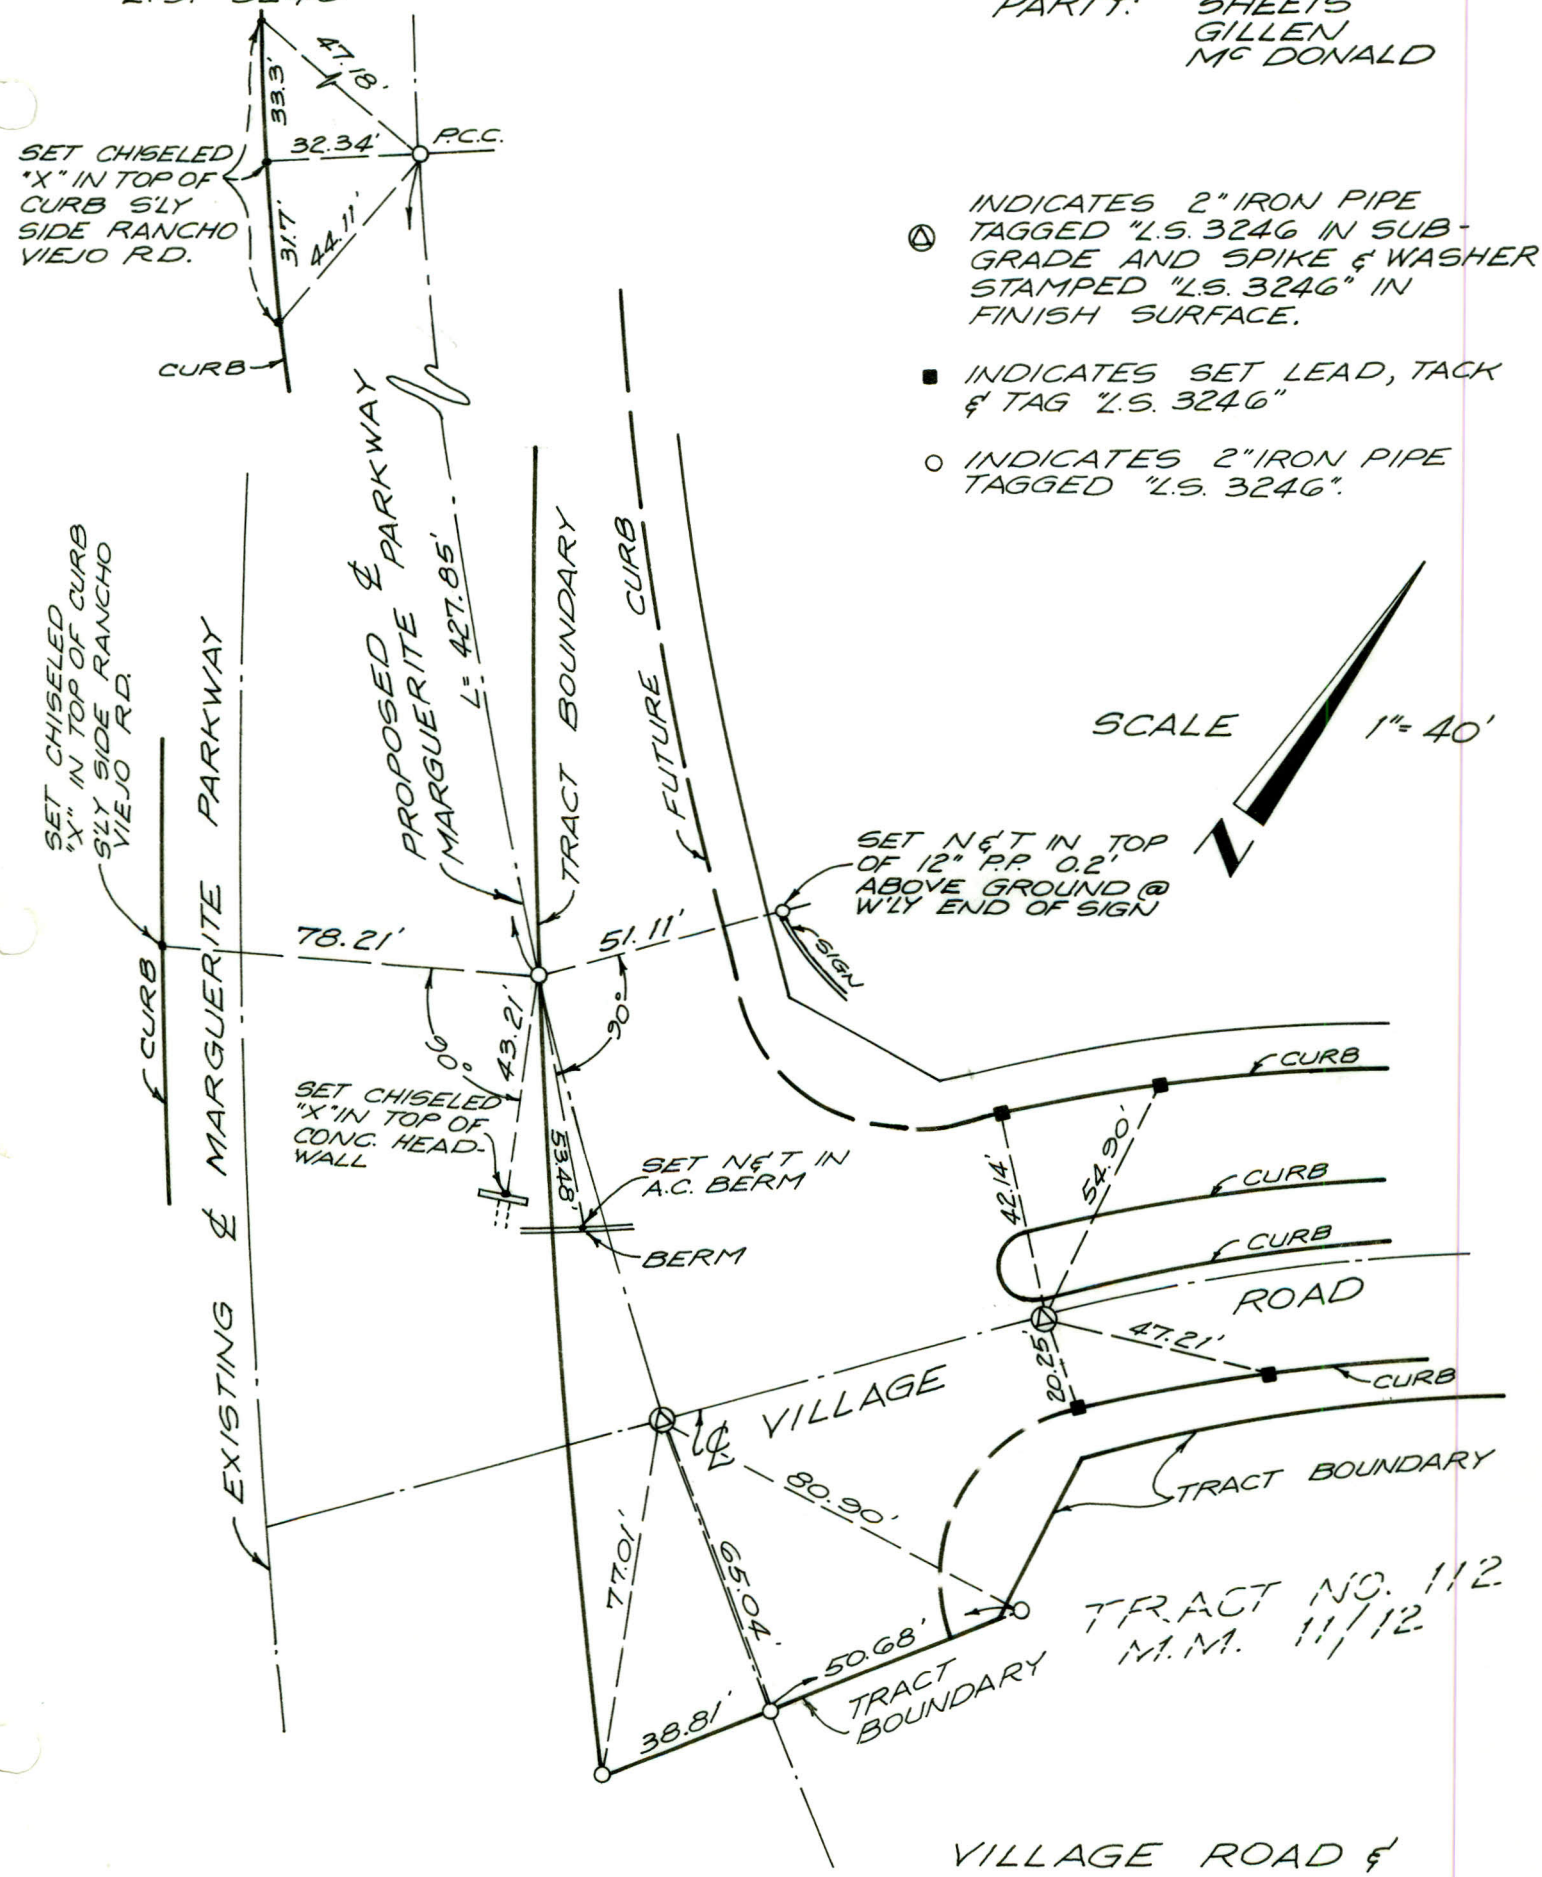

VILLAGE ROAD &
MARGUERITE PARKWAY

J.N. 72 392

TRACT N-

D. F. OLDENBURG
L.S. 3246

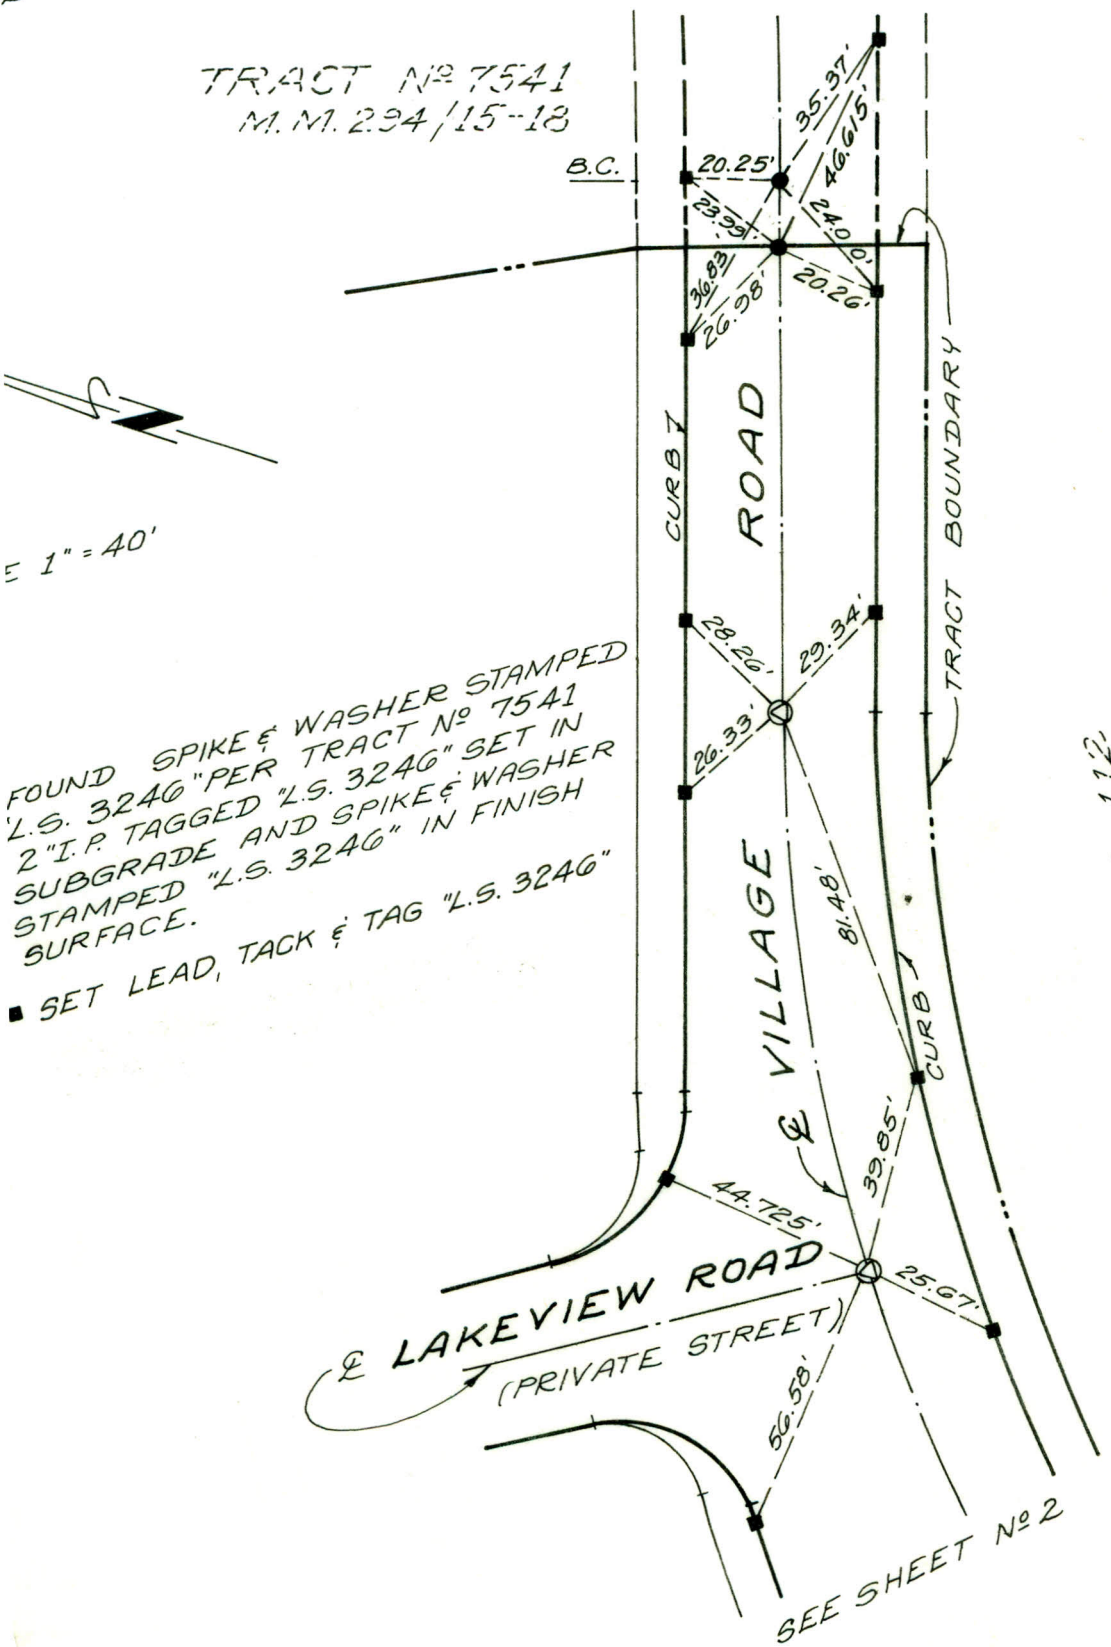

E 1" = 40'

FOUND SPIKE & WASHER STAMPED 'L.S. 3246" PER TRACT Nº 7541
2" I.P. TAGGED "L.S. 3246" SET IN SUBGRADE AND SPIKE & WASHER STAMPED "L.S. 3246" IN FINISH SURFACE.

■ SET LEAD, TACK & TAG "L.S. 3246"

TRACT Nº 11,112
M.M. 112