SHEET 1 OF 2 SHEETS

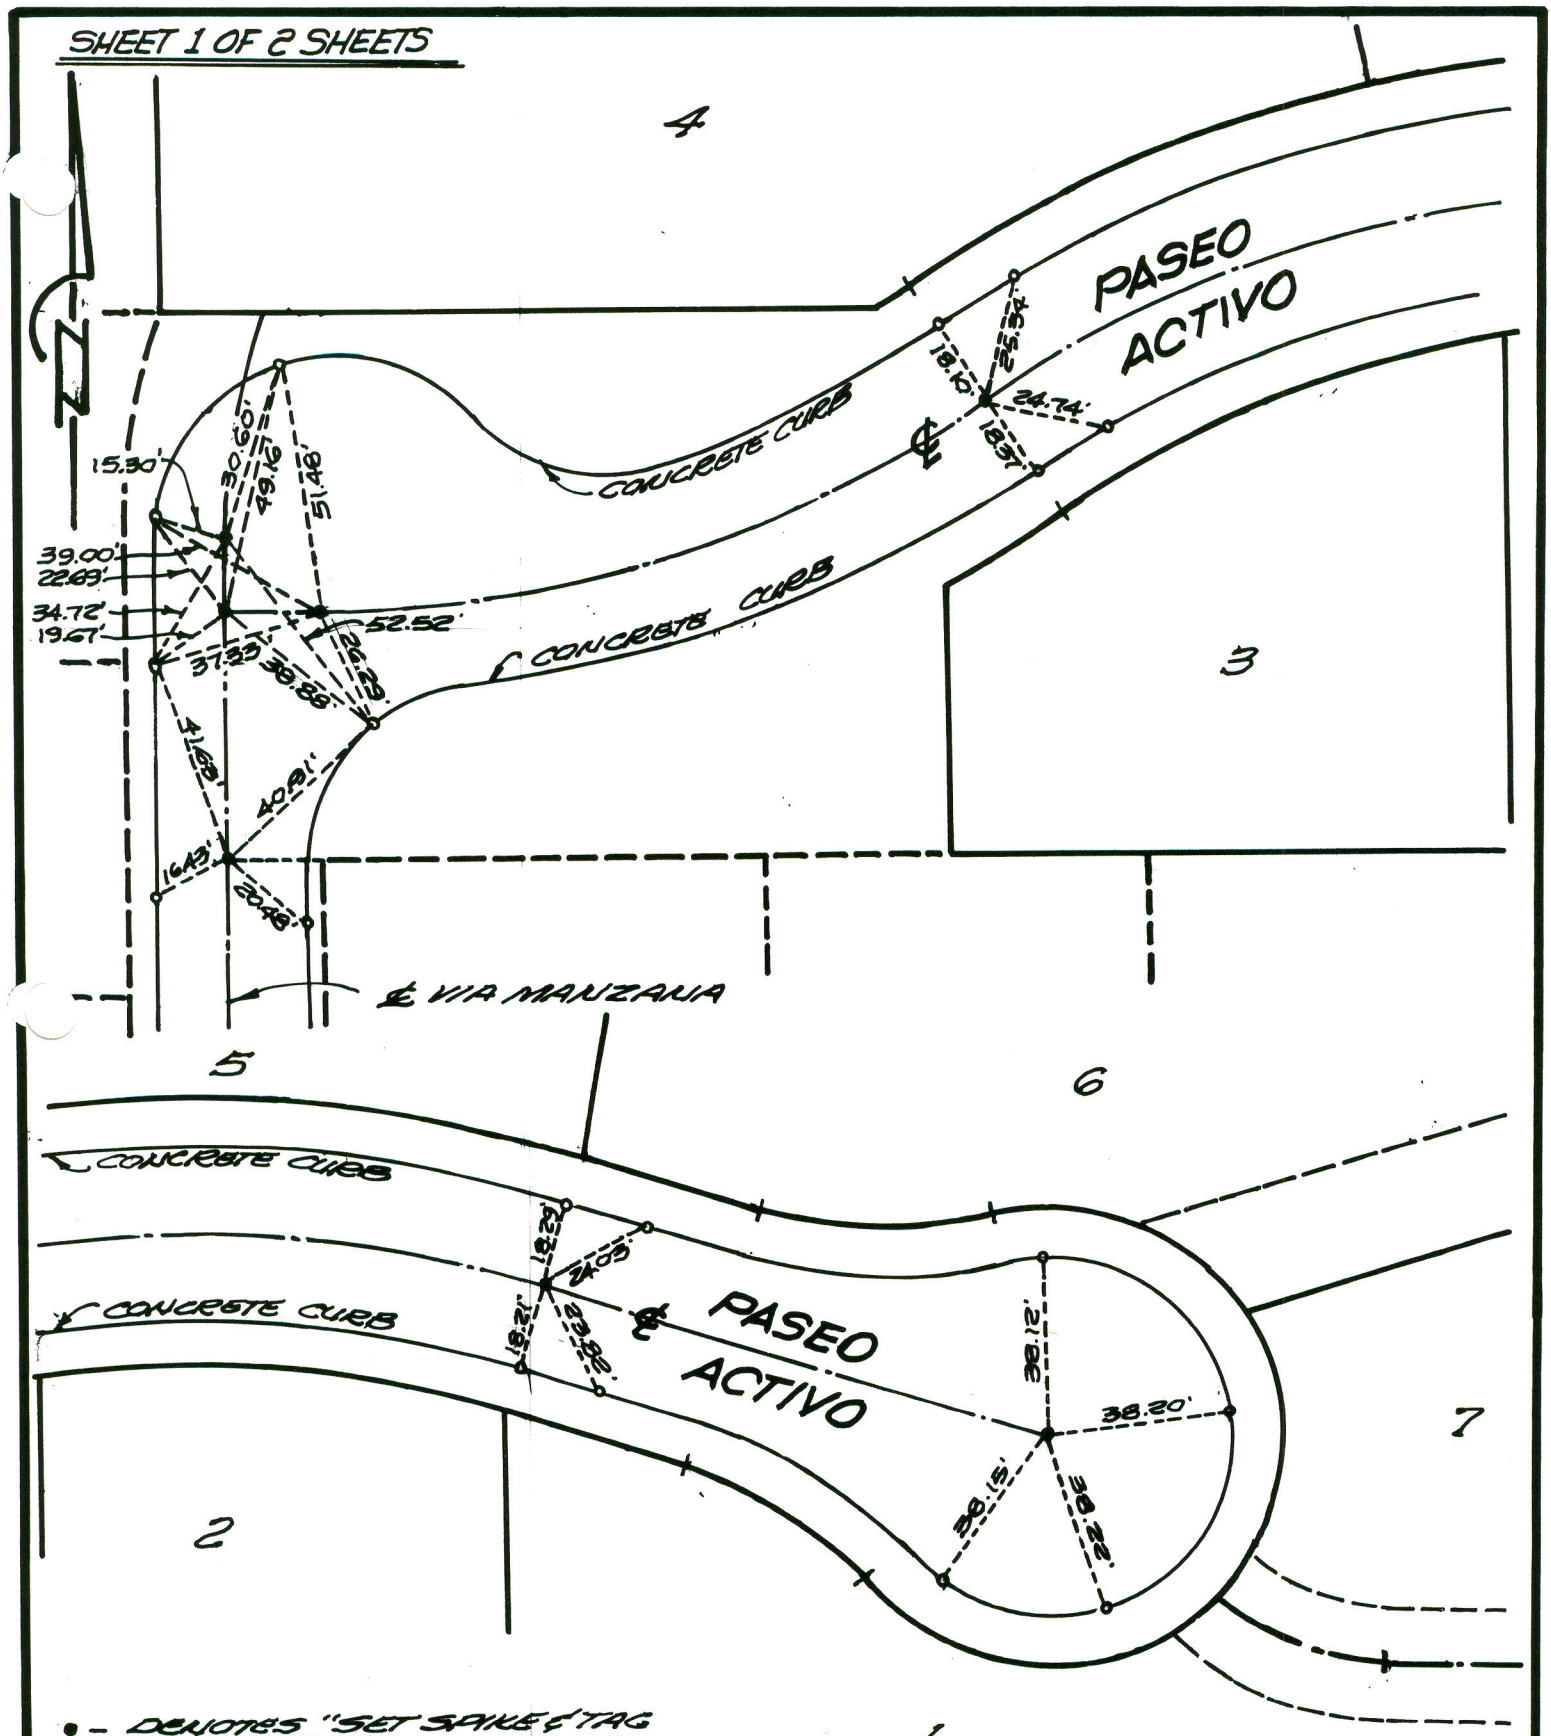

• - DENOTES "SET SPIKE & TAG RCE 10301"

o - DENOTES "SET LEAD & TACK IN TOP OF CURB"

PREPARED BY:
SOUTH COAST ENGINEERING SERVICE

William A. Ayer
WILLIAM A. AYER, RCE 10301

℄ TIE NOTES
PASEO ACTIVO
TRACT No 9284
SCALE: 1"=40' SEPT., 1979

SHEET 2 OF 2 SHEETS

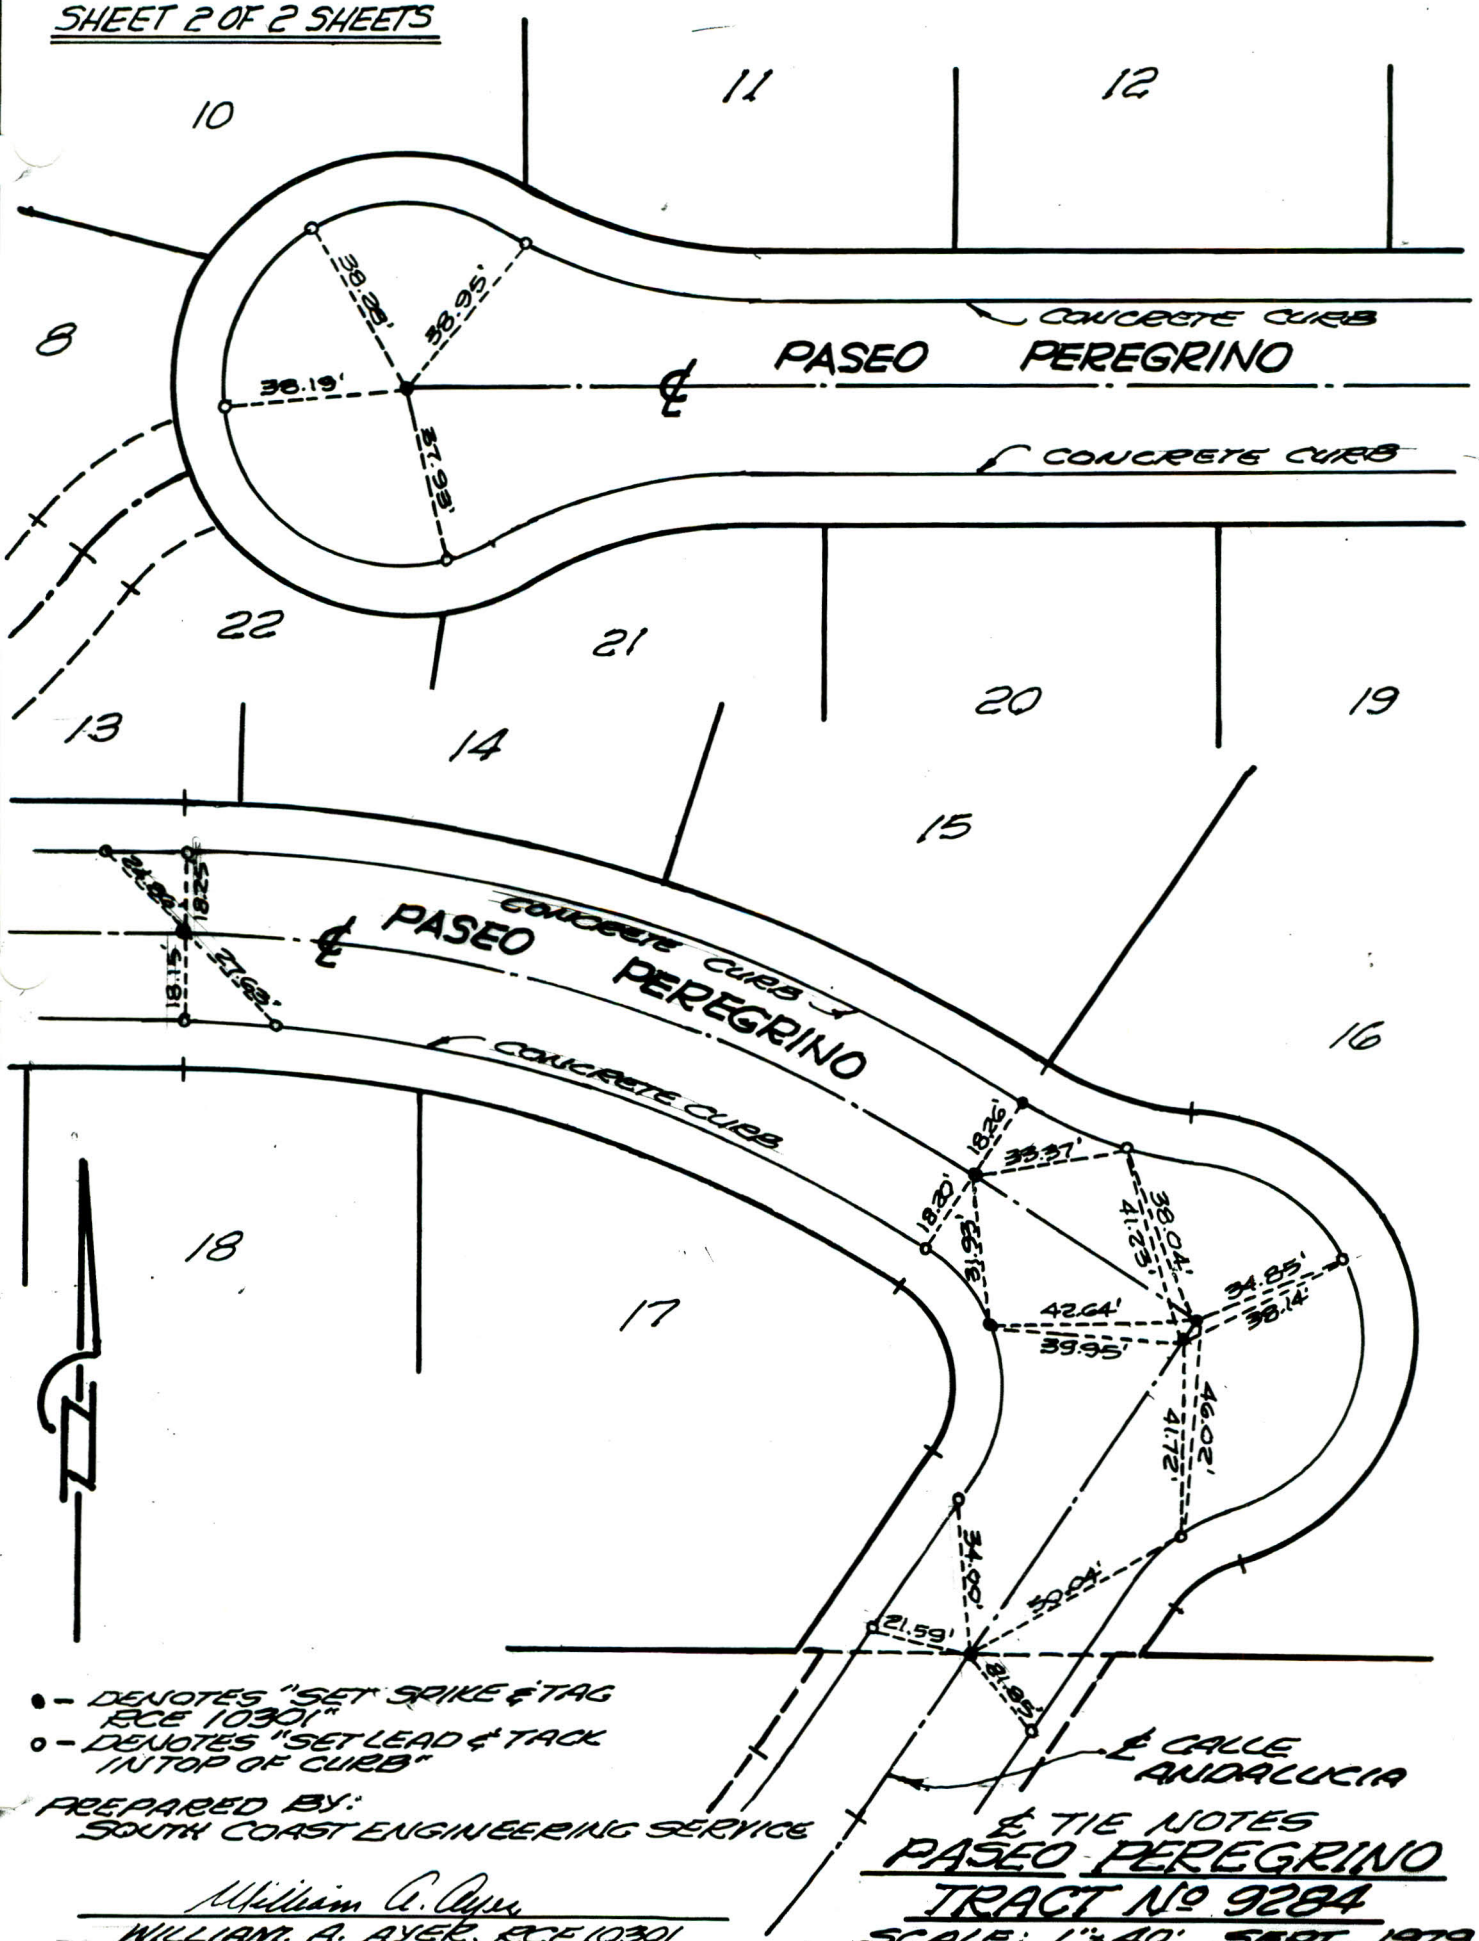

• - DENOTES "SET SPIKE & TAG RCE 10301"

o - DENOTES "SET LEAD & TACK IN TOP OF CURB"

PREPARED BY:
SOUTH COAST ENGINEERING SERVICE

William A. Ayer

WILLIAM A. AYER, RCE 10301

℄ TIE NOTES
PASEO PEREGRINO
TRACT Nº 9284
SCALE: 1" = 40' SEPT., 1979