RICHARD L. BEIGLE
L.S. 3453
CROSBY ENGINEERS, INC.

DEC. 1983

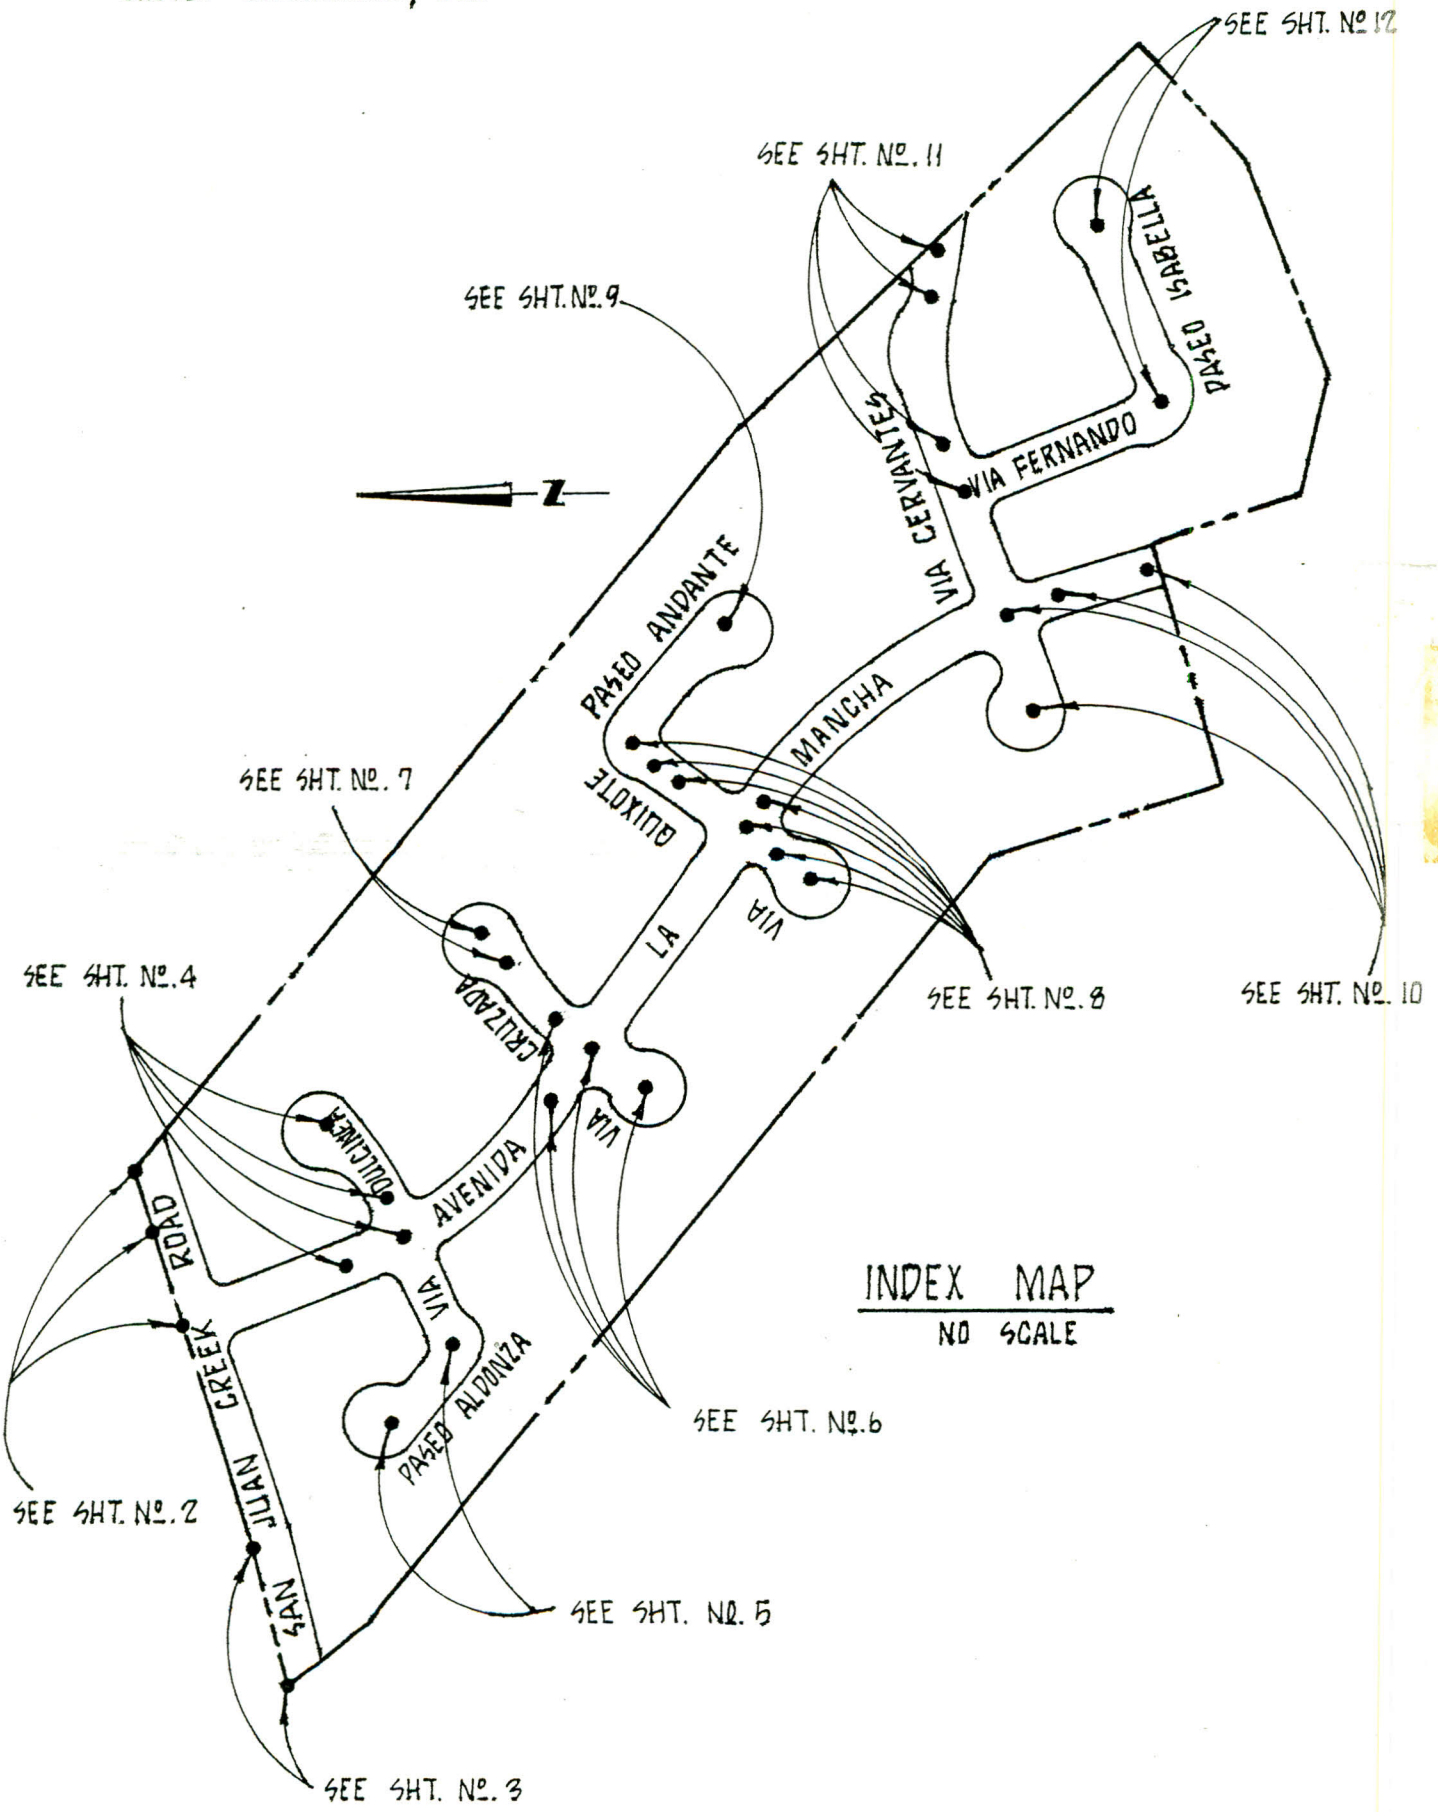

INDEX MAP
NO SCALE

RICHARD L. BEIGLE
L.S. 3453
CROSBY ENGINEERS, INC.

DEC. 1983

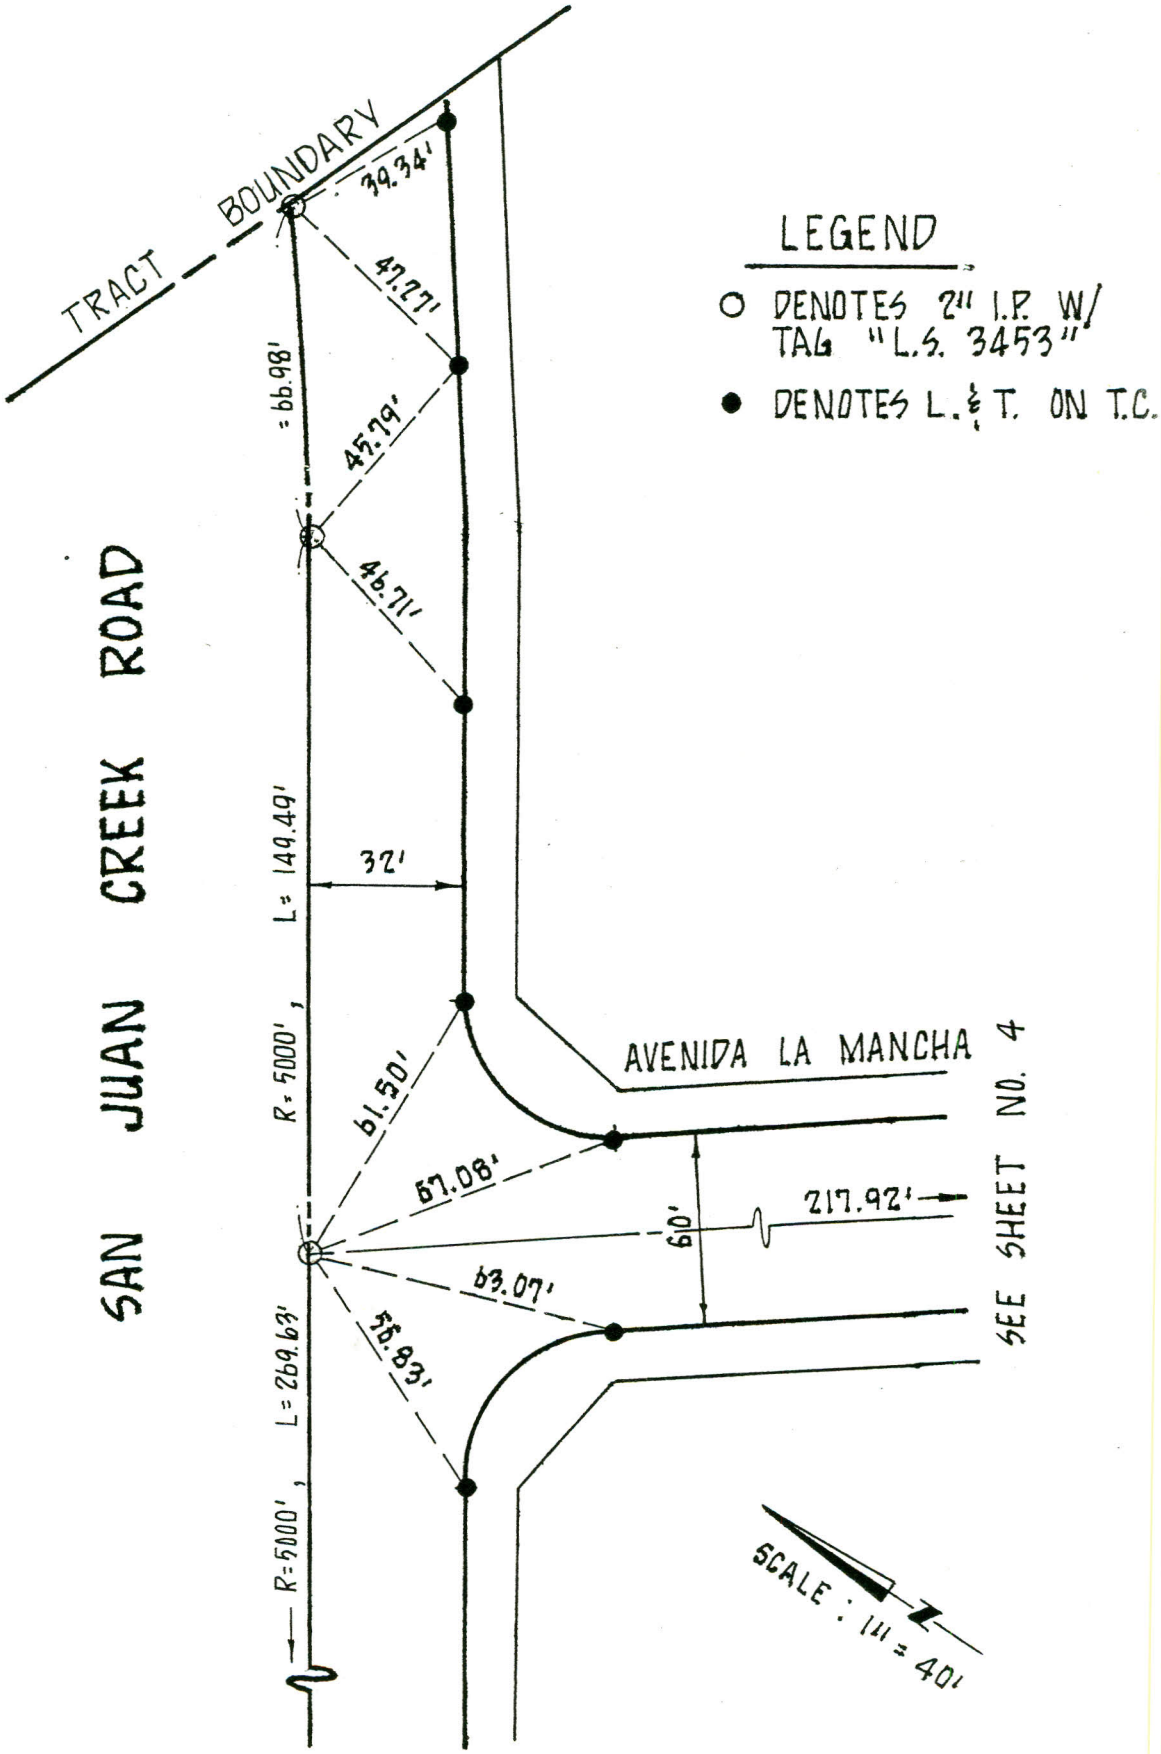

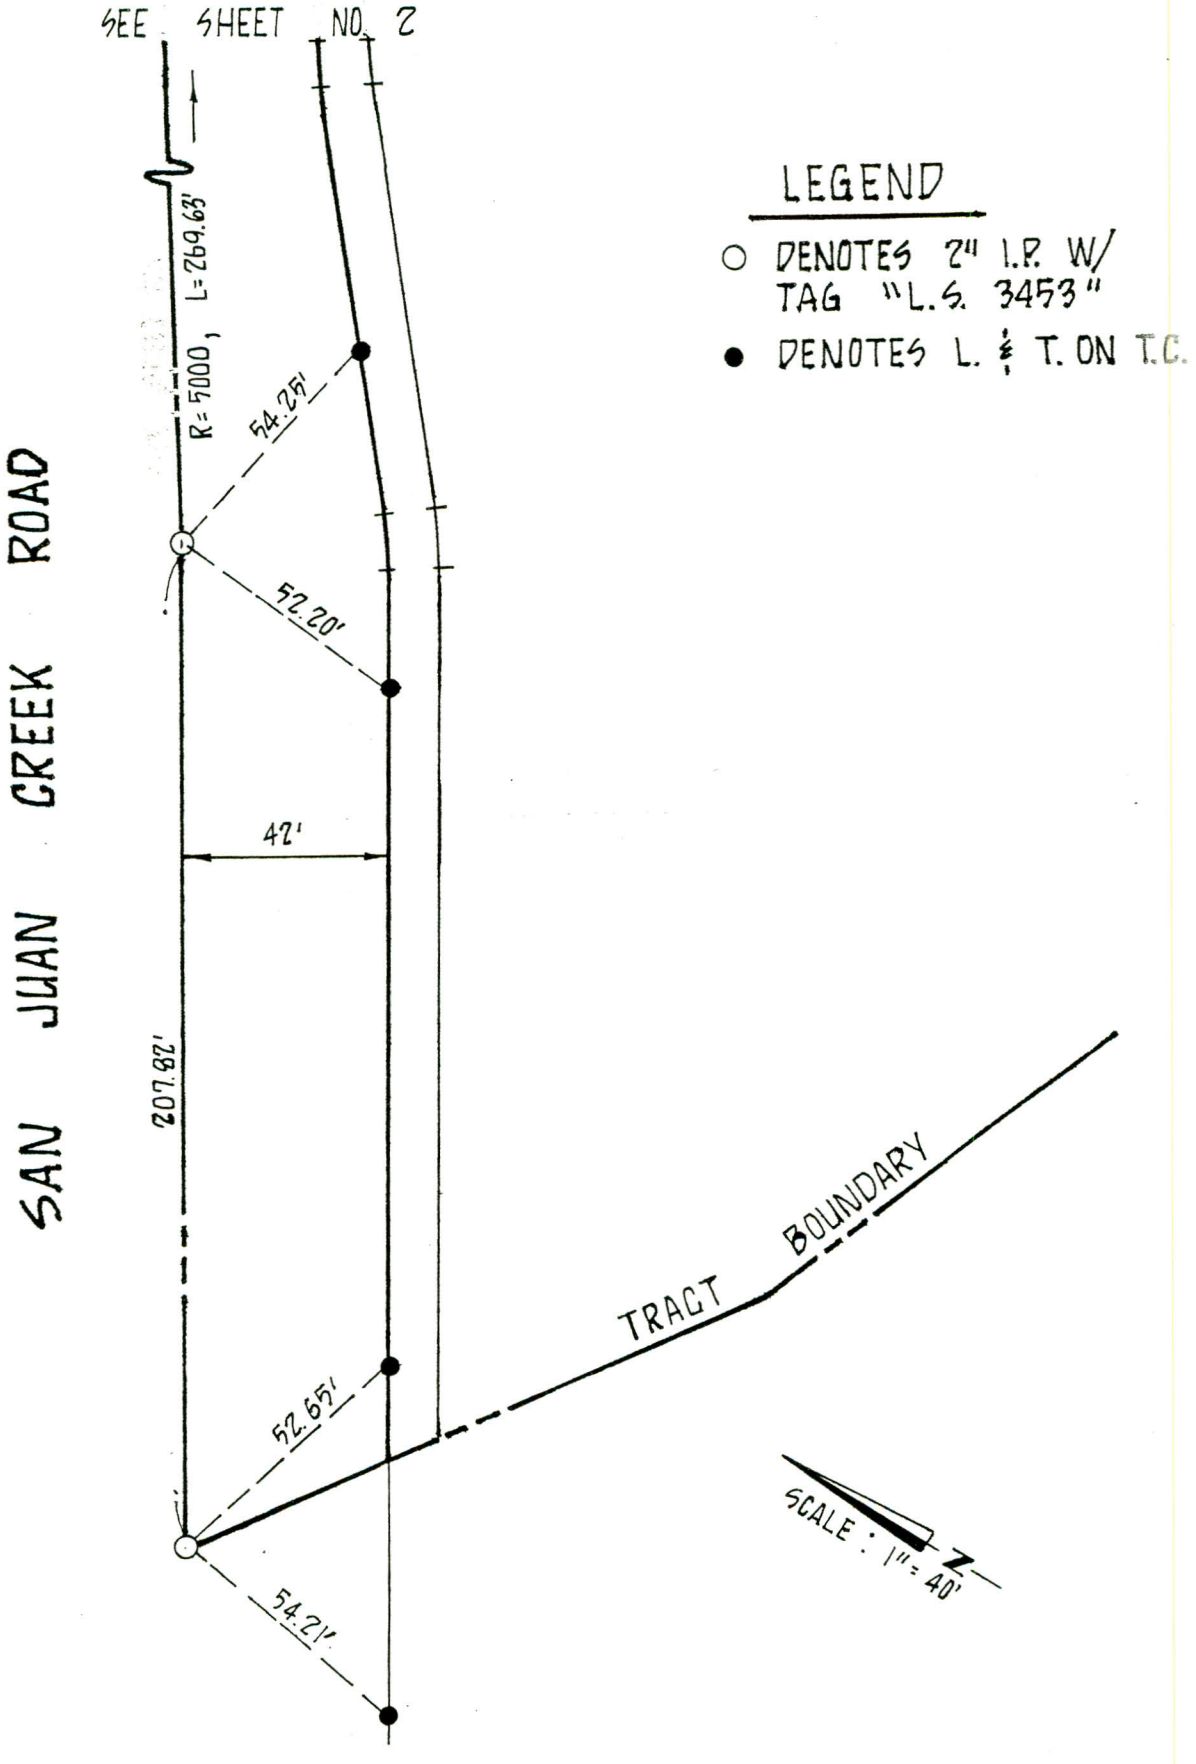
SEE SHEET NO. 2
SAN JUAN CREEK ROAD
R=5000, L=269.63'
54.25'
52.20'
42'
207.82'
52.65'
54.21'
TRACT BOUNDARY
SCALE: 1" = 40'
N
LEGEND
○ DENOTES 2" I.P. W/ TAG "L.S. 3453"
● DENOTES L. & T. ON T.C.

RICHARD L. BEIGLE
L.S. 3453
CROSBY ENGINEERS, INC.

DEC. 1983

LEGEND

○ DENOTES 2" I.P. W/ TAG "L.S. 3453"

● DENOTES L. & T. ON T.C.

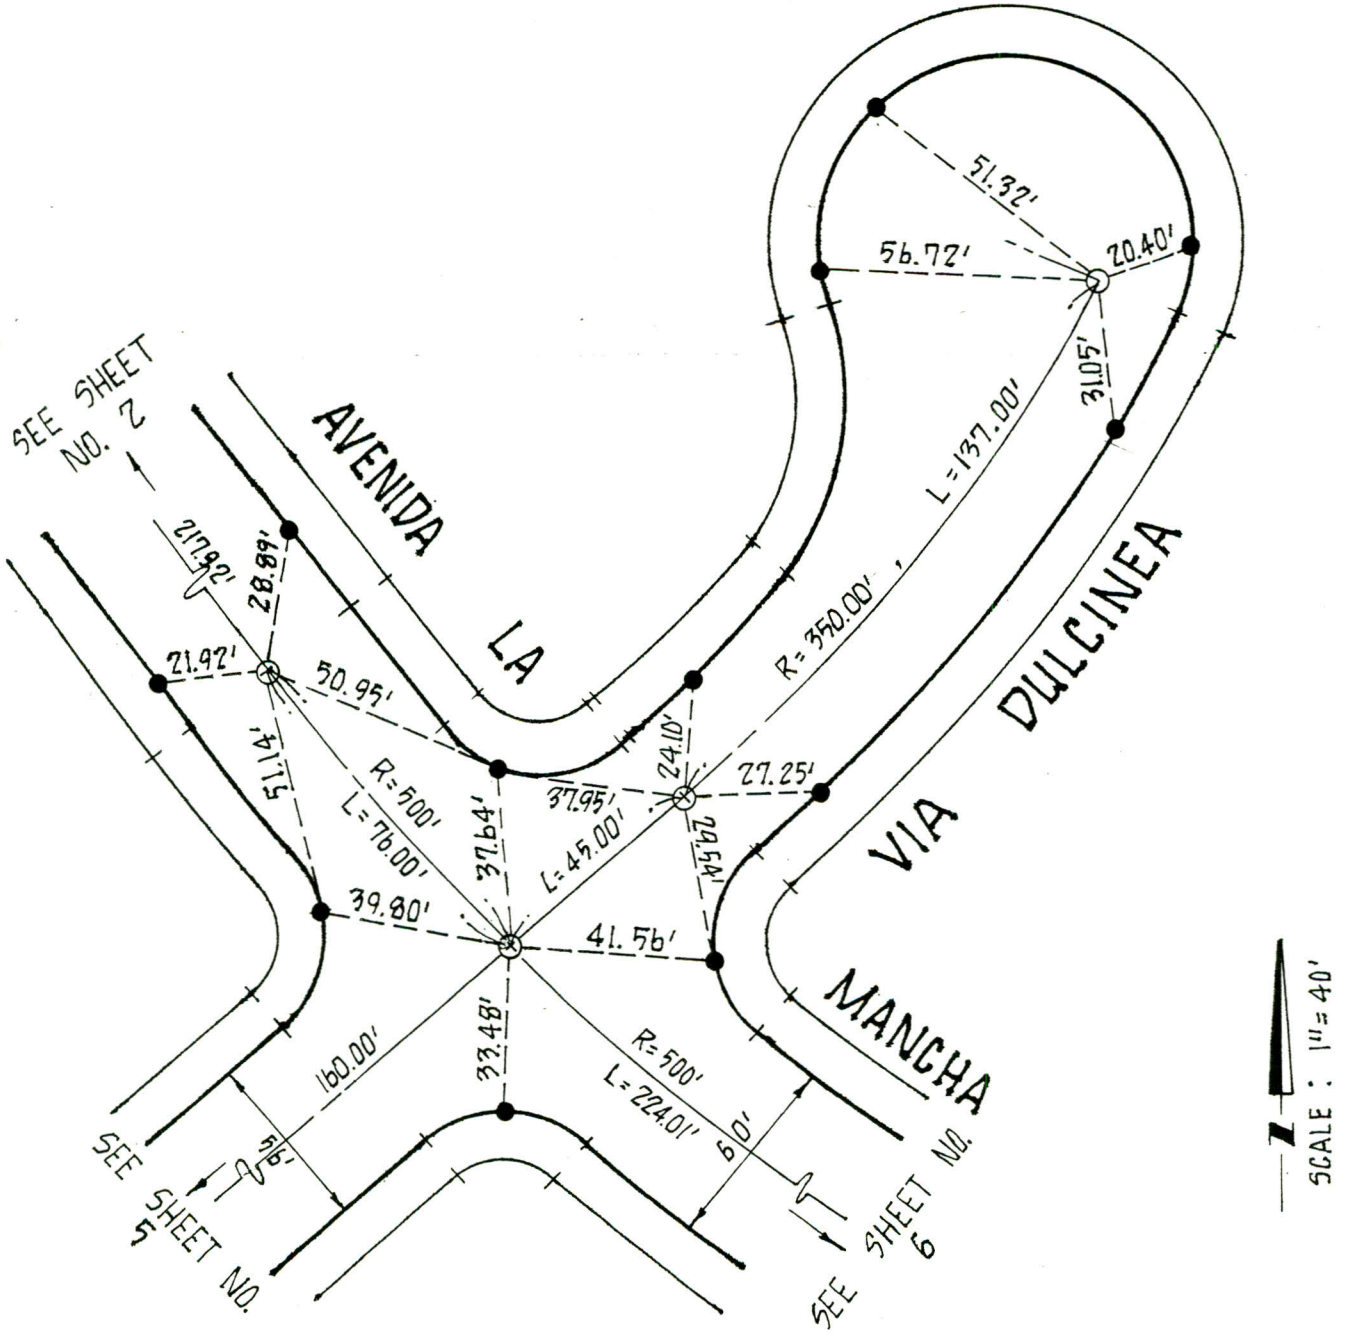

SURVEYED BY RICHARD L. BEIGLE DATE DEC. 1983
L.S. 3453
CROSBY ENGINEERS, INC.

LEGEND

○ DENOTES 2" I.P. W/ TAG "L.S. 3453"

● DENOTES L. & T. ON T.C.

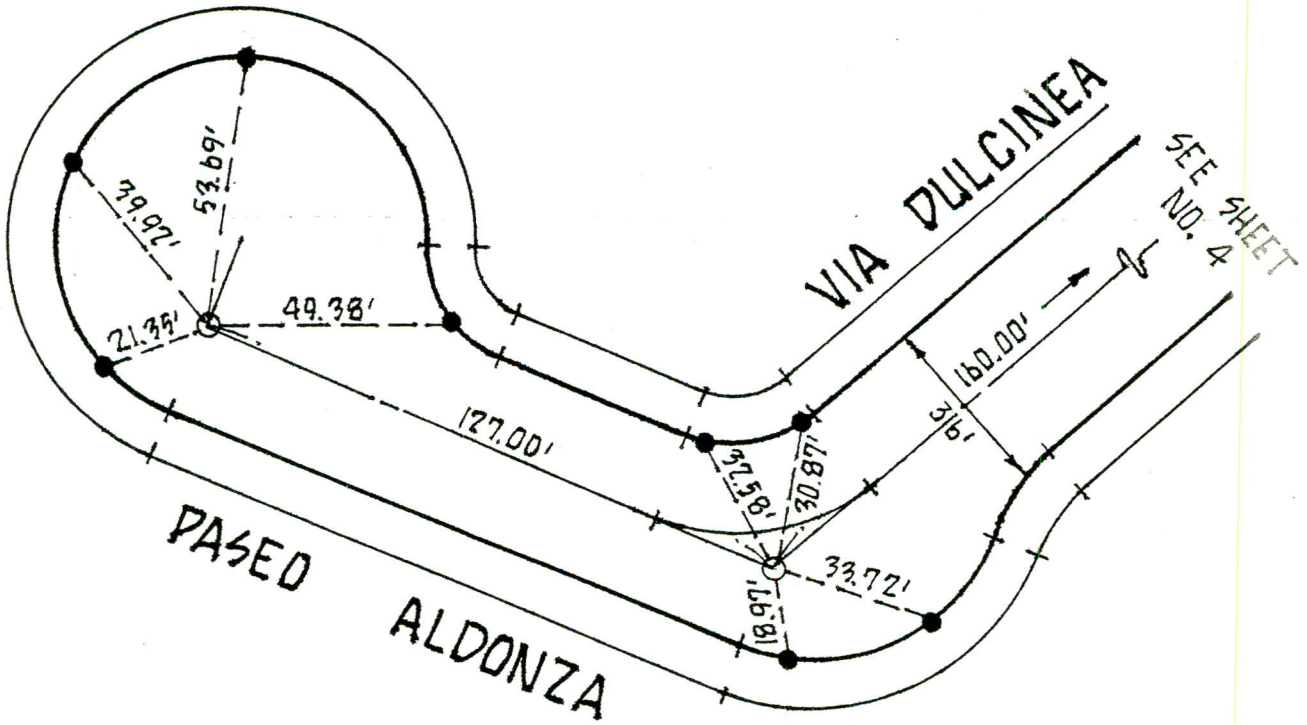

SCALE: 1" = 40'

SURVEY OF ℄ TIES - TR. 9786

SURVEYED BY RICHARD L. BEIGLE
L.S. 3453
CROSBY ENGINEERS, INC.

NOTES

DATE DEC. 1983

PAGE 6 OF 12

ORANGE COUNTY SURVEY CO.

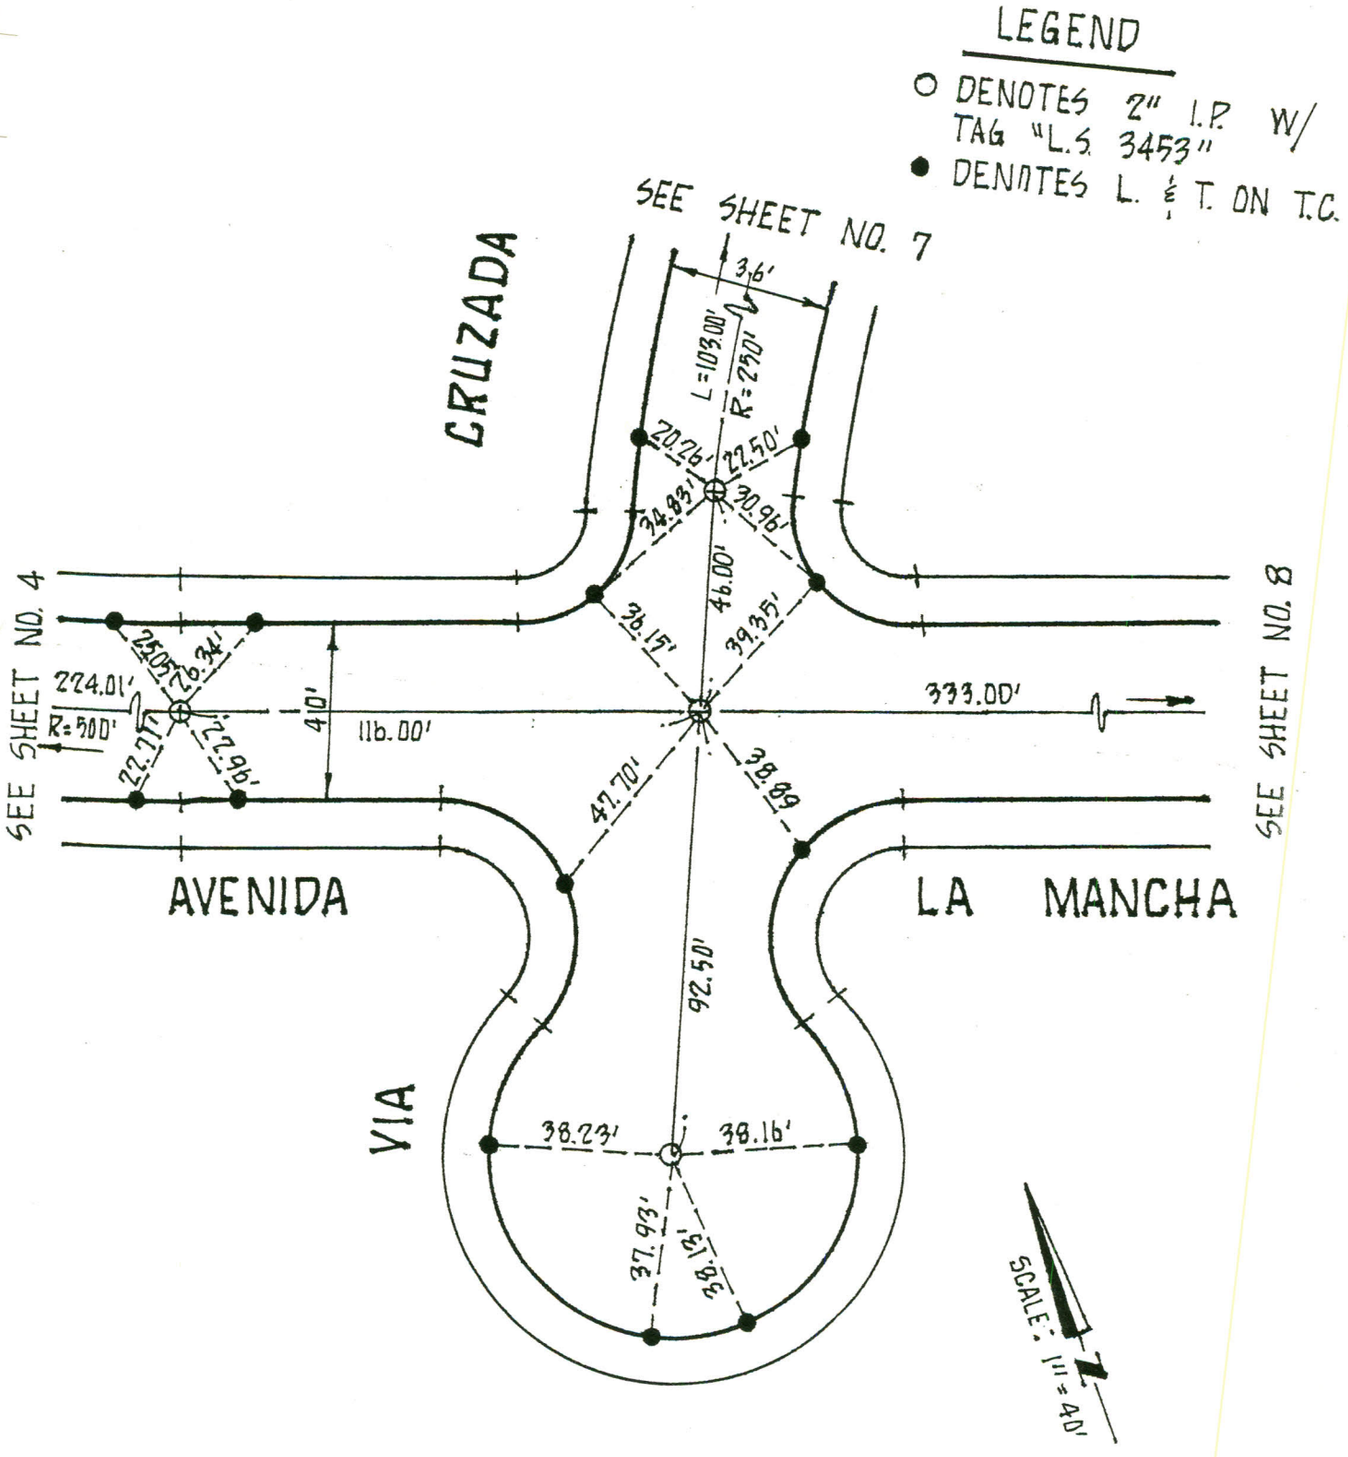

℄ TIES - TR. 9786

RICHARD L. BEIGLE
L.S. 3453
CROSBY ENGINEERS, INC.

DEC. 1983

LEGEND

○ DENOTES 2" I.P. W/ TAG "L.S. 3453"

● DENOTES L & T. ON T.C.

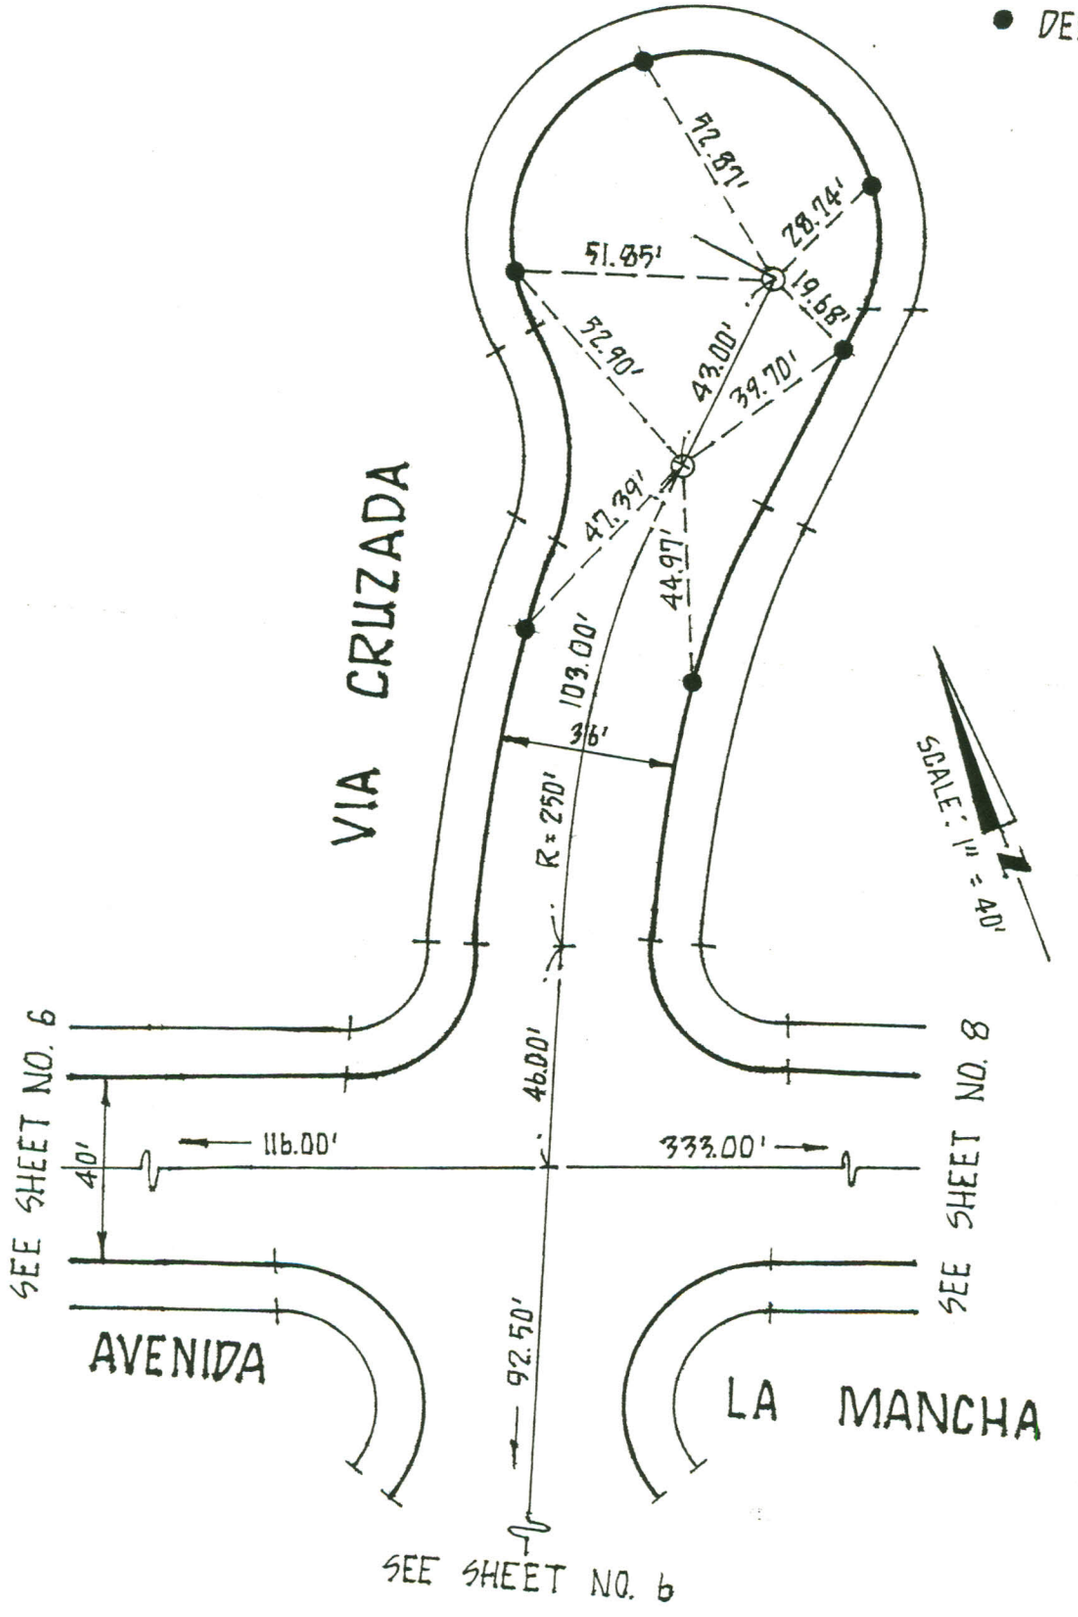

RICHARD L. BEIGLE
L.S. 3453
CROSBY ENGINEERS, INC.

DEC. 1983

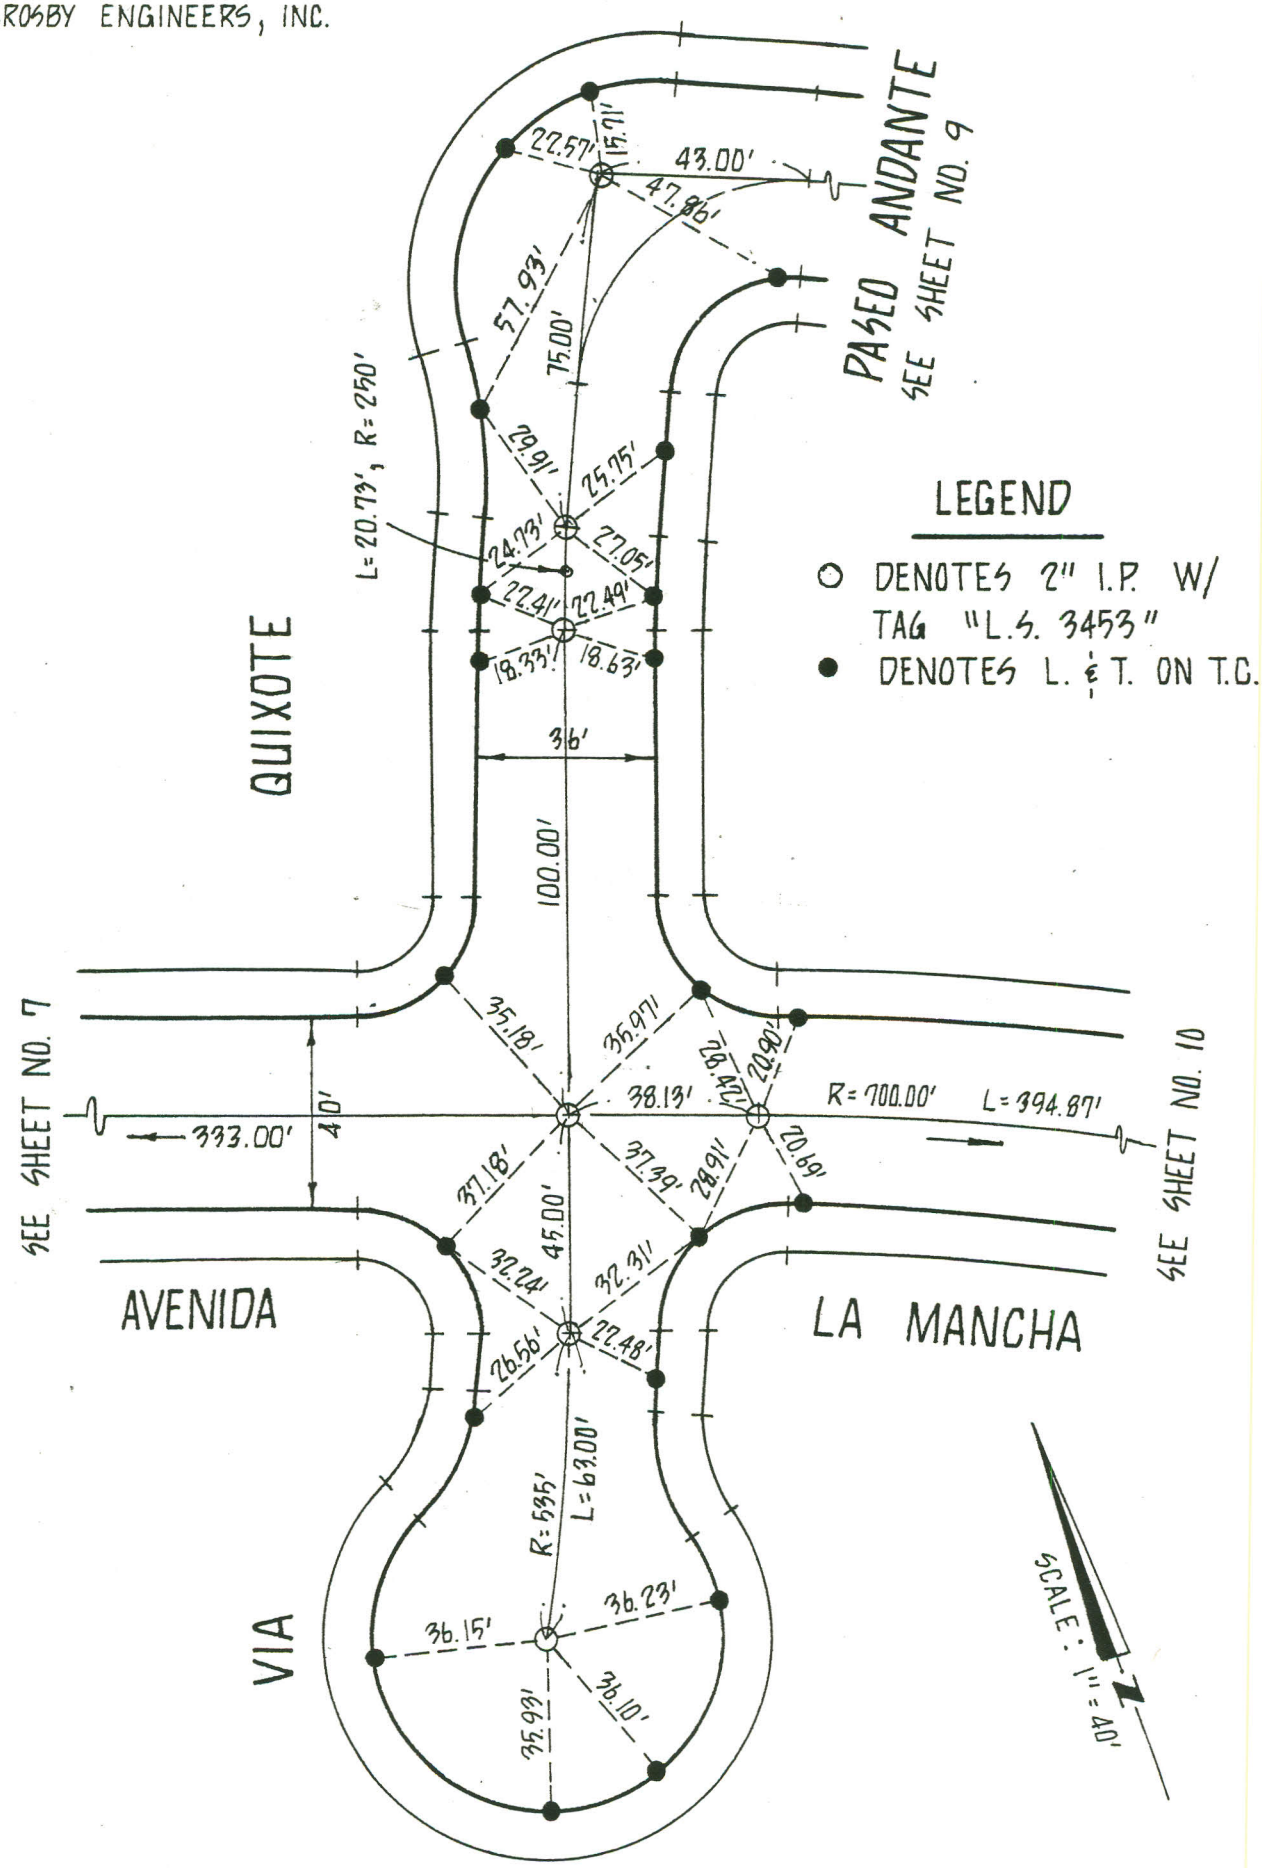

RICHARD L. BEIGLE
L.S. 3453
CROSBY ENGINEERS, INC.

DEC. 1983

LEGEND

○ DENOTES 2" I.P. W
TAG "L.S. 3453"

● DENOTES L. & T. ON T.C.

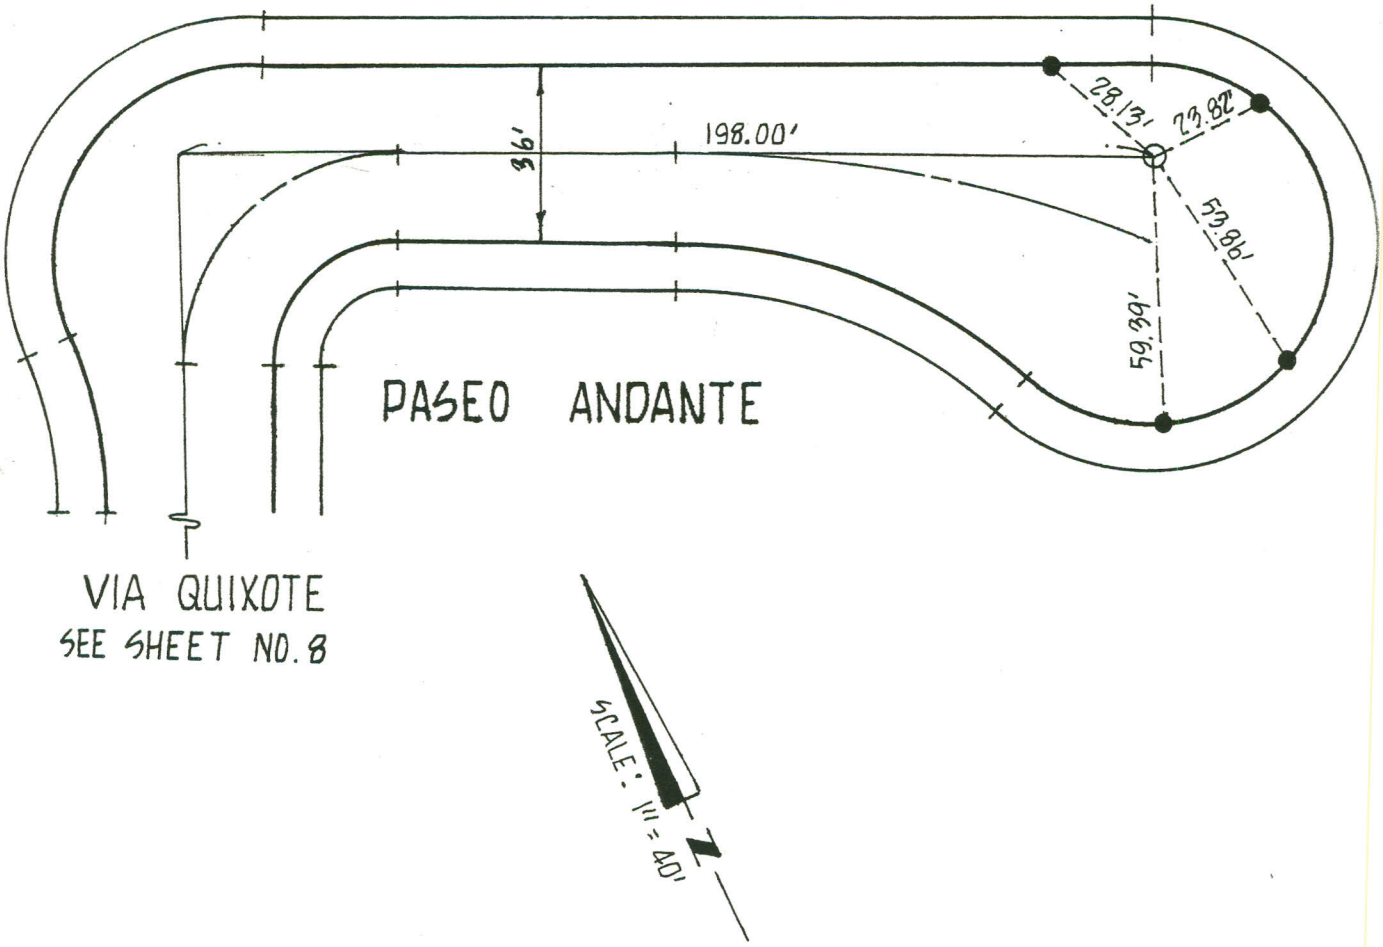

RICHARD L. BEIGLE
L.S. 3453
CROSBY ENGINEERS, INC.

DEC. 1983

LEGEND

○ DENOTES 2" I.P. W/ TAG "L.S. 3453"
● DENOTES L. & T. ON T.C.

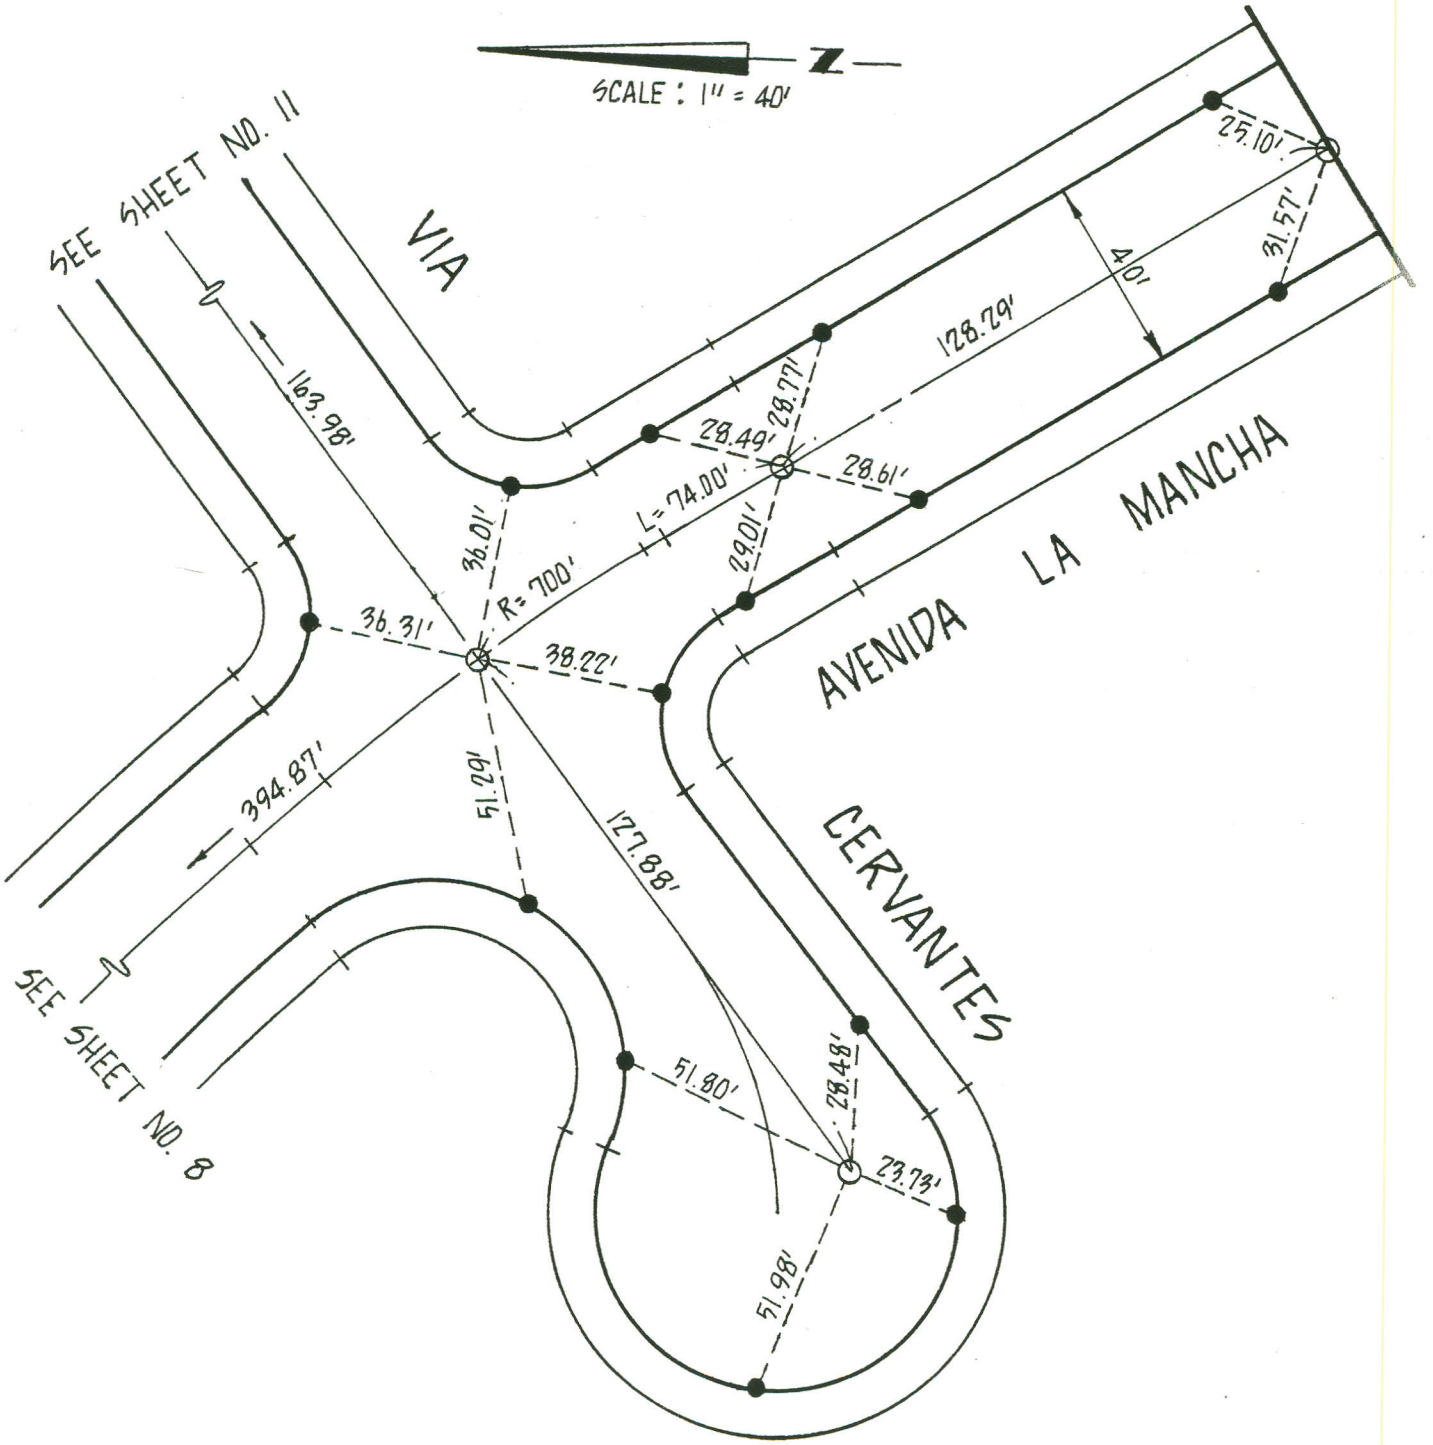

RICHARD L. BEIGLE
L.S. 3453
CROSBY ENGINEERS, INC.

DEC. 1983

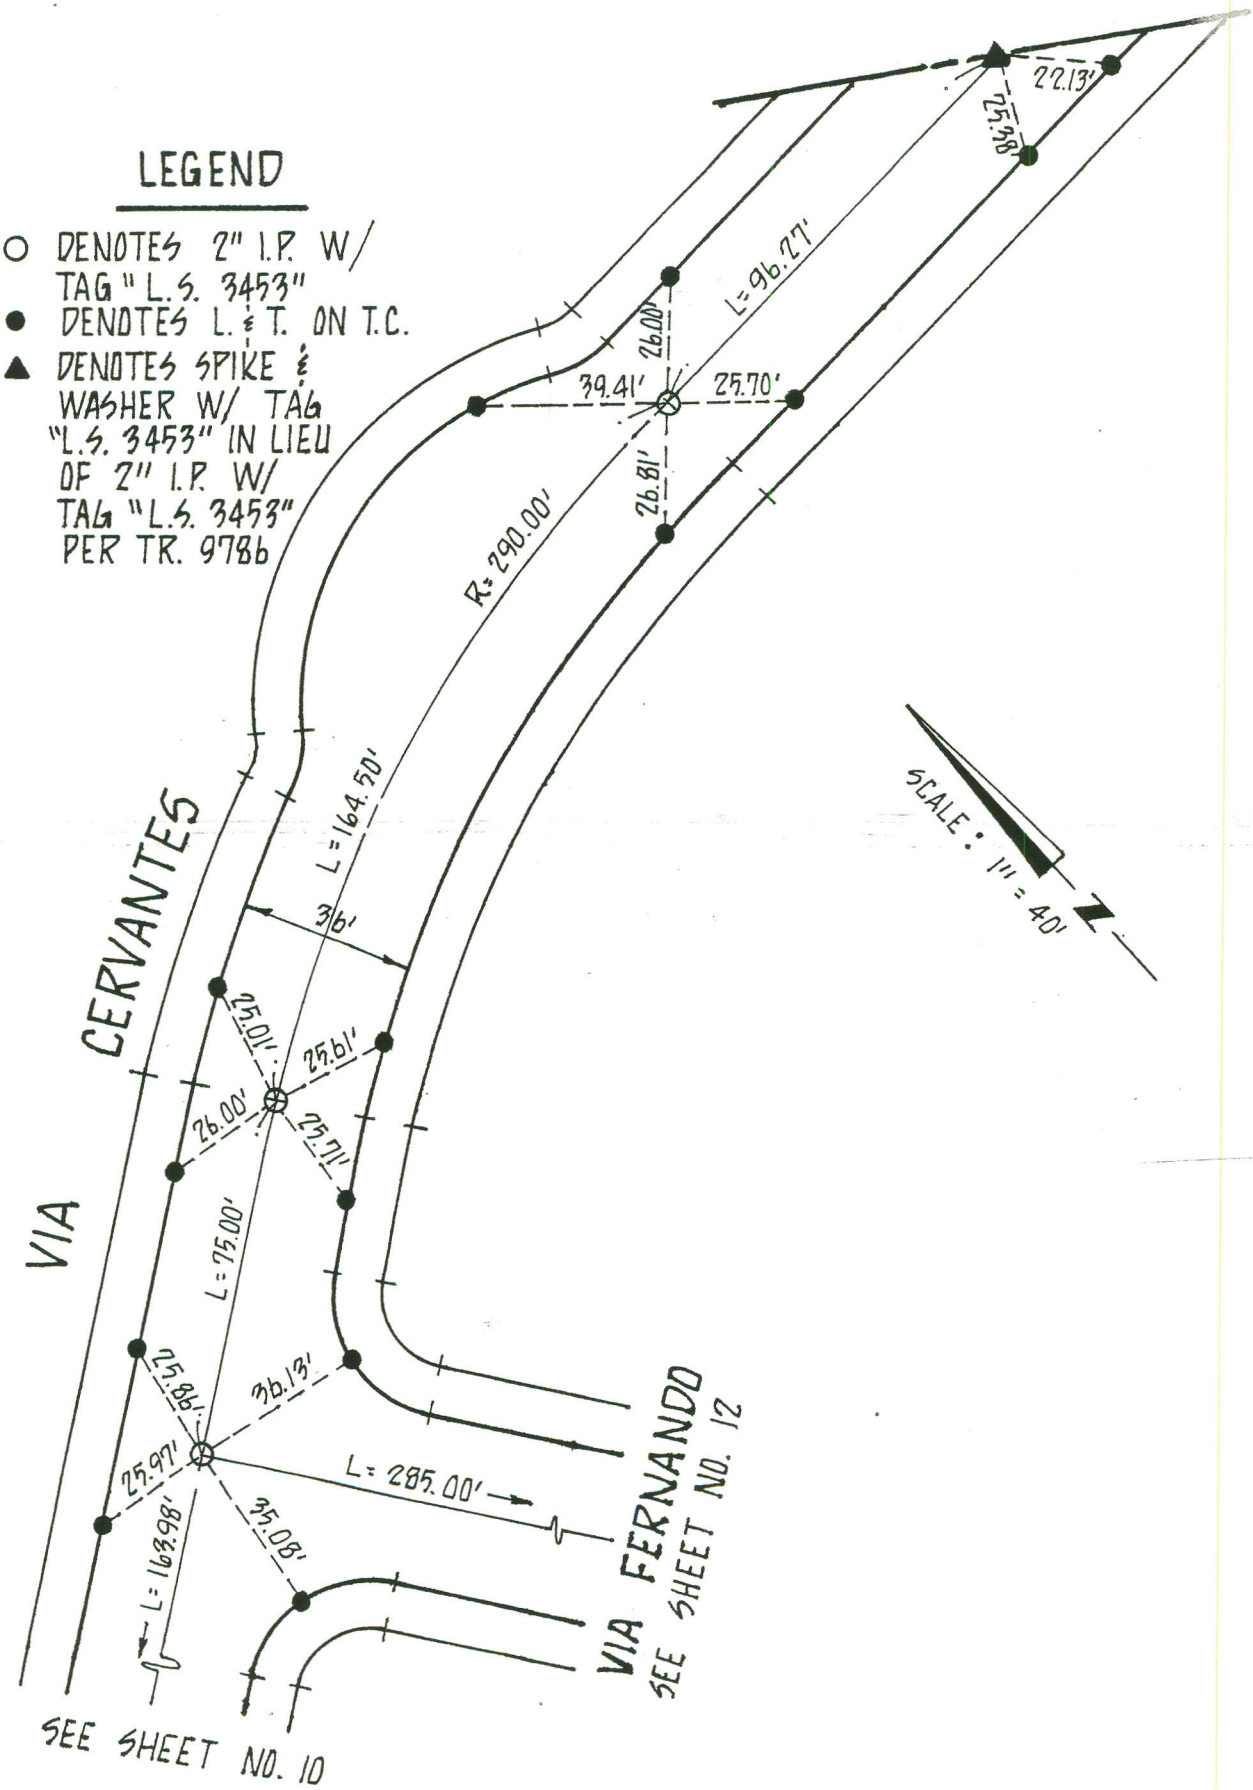

℄ TIES - TR. 9786

RICHARD L. BEIGLE
L.S. 3453
CROSBY ENGINEERS, INC.
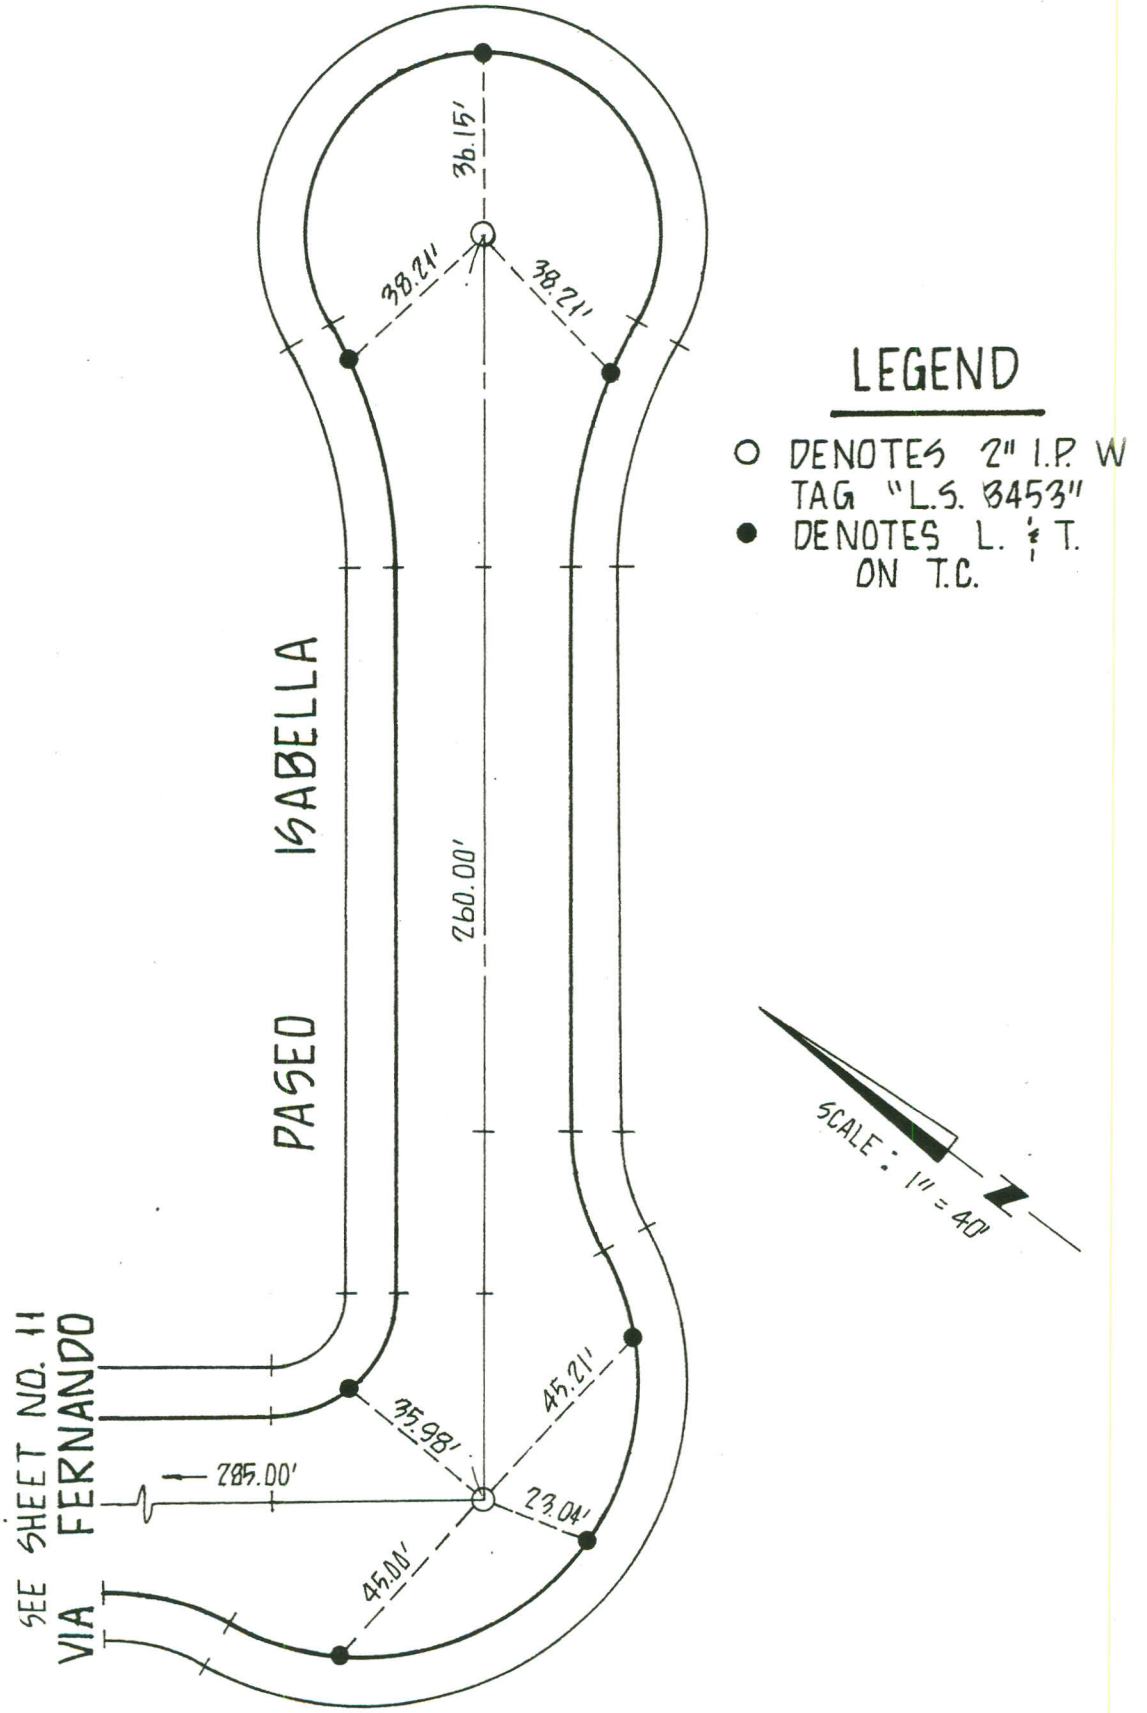
DEC. 1983